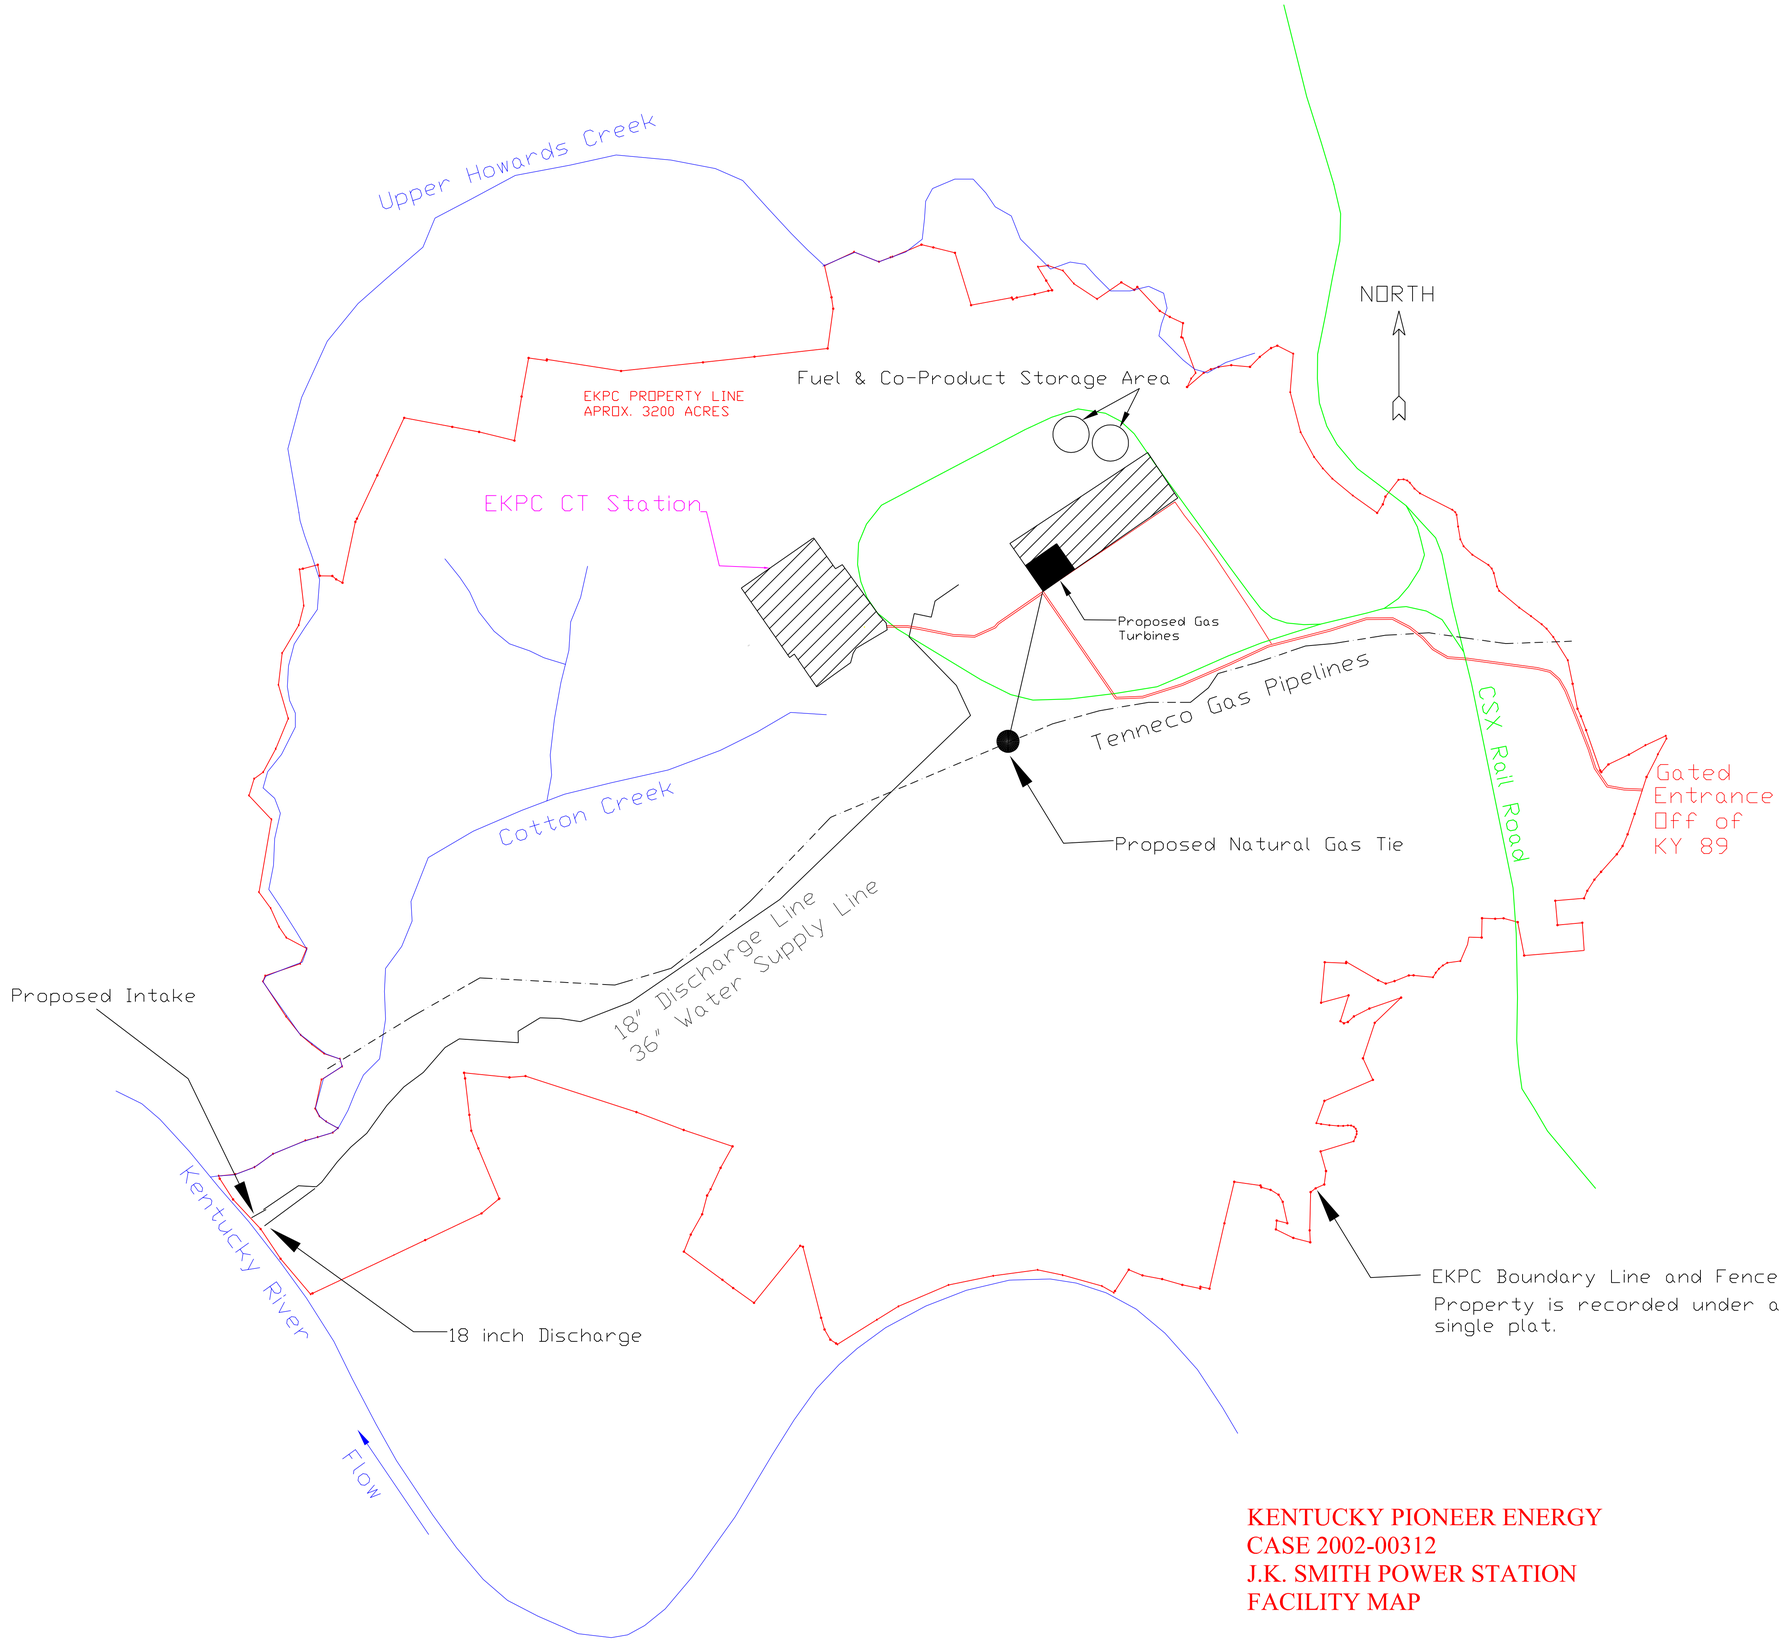

KENTUCKY PIONEER ENERGY
CASE 2002-00312
J.K. SMITH POWER STATION
FACILITY MAP