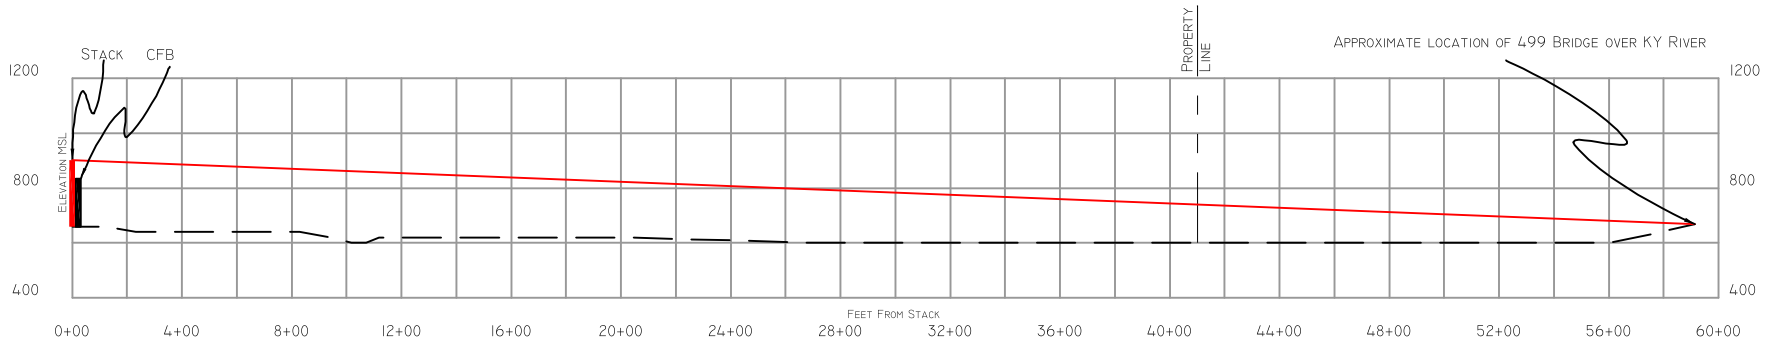

SECTION F-F

LEGEND
GROUND LINE
SIGHT LINE

NOTE: STACK HEIGHT 243' ABOVE SITE GRADE OF 660'.
CFB HEIGHT 175' ABOVE SITE GRADE OF 660'.

CBC ENGINEERS & AFFILIATES, LLC
112 DENNIS DRIVE
LEXINGTON, KENTUCKY 40503

REV.	DATE	DESCRIPTION	REV.	DATE	DESCRIPTION
R1	07/01/04	SIGHT LINES	R3		
R2			R4		

ESTILL COUNTY ENERGY PARTNERS, LLC
CASE #2002-00172
VIEWSHED CROSS-SECTIONS

DRAWN BY: JJ	DATE: 07/01/04	EXHIBIT
CHECKED BY: DJ	SCALE: NTS	E (2 OF 2)
SECTIONS	JOB NO: 437.001	