


Proposed Transmission Route

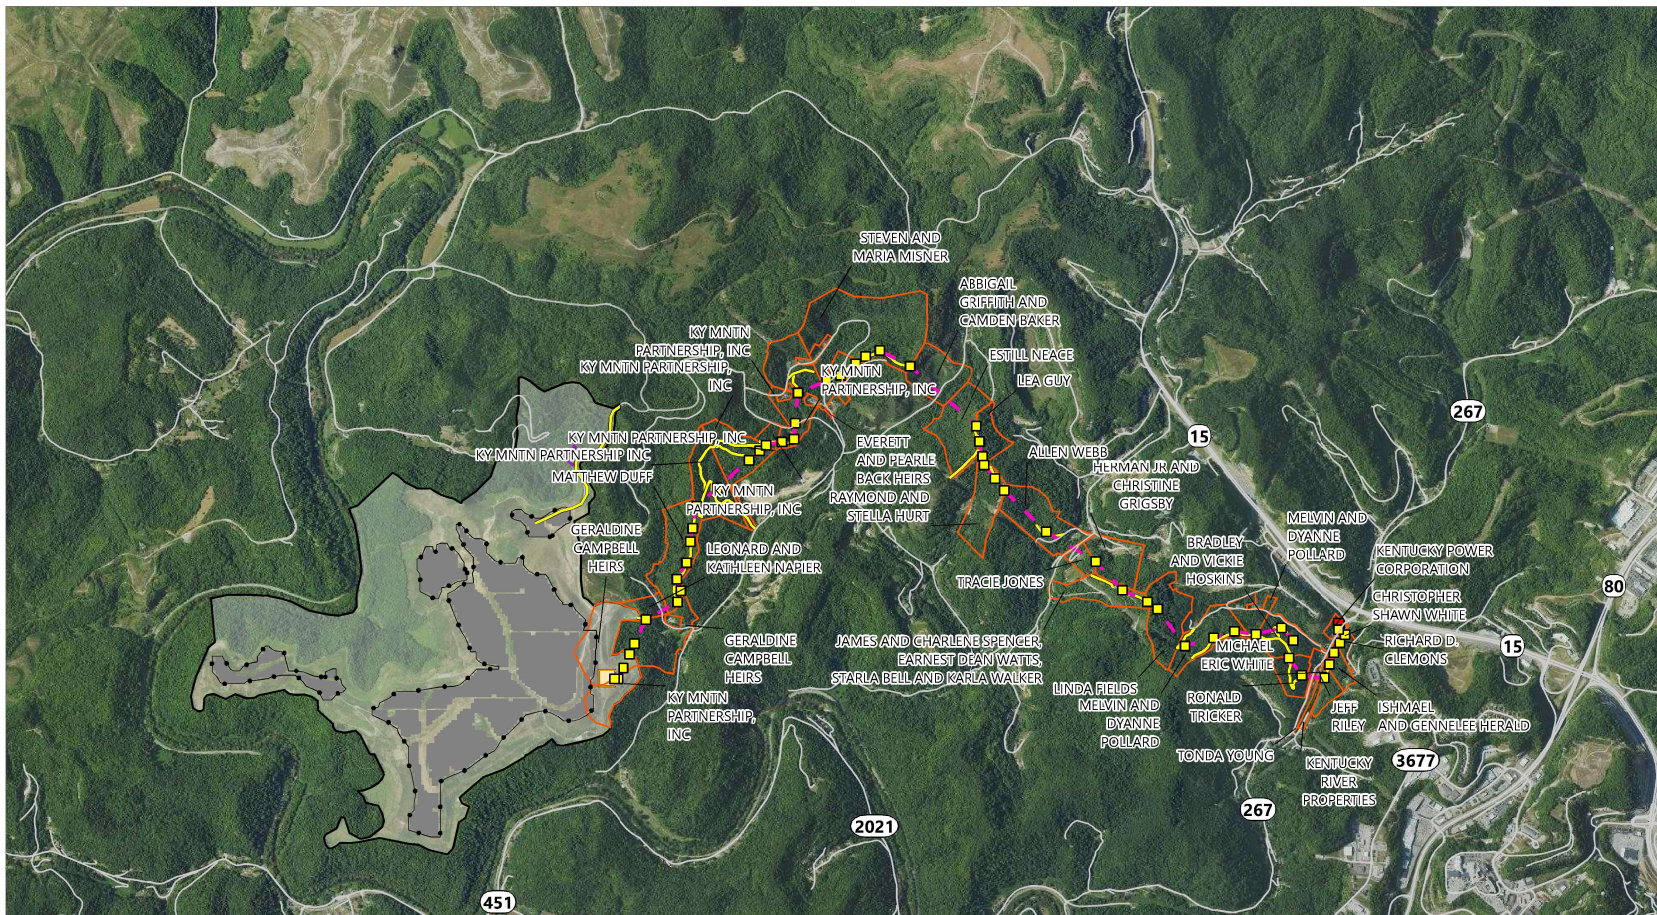

Bright Mountain Solar Project


Perry County, Kentucky

- Proposed Transmission Line Structure
- Existing Bonnyman Substation
- Proposed Transmission Line
- Proposed Transmission Line Access Road
- Proposed Fenceline
- Proposed Transmission Line Parcel
- Proposed O&M Area
- Proposed Facility Substation
- Proposed PV Panel Area
- Project Area



Proposed Transmission Route


Sheet 1 of 6

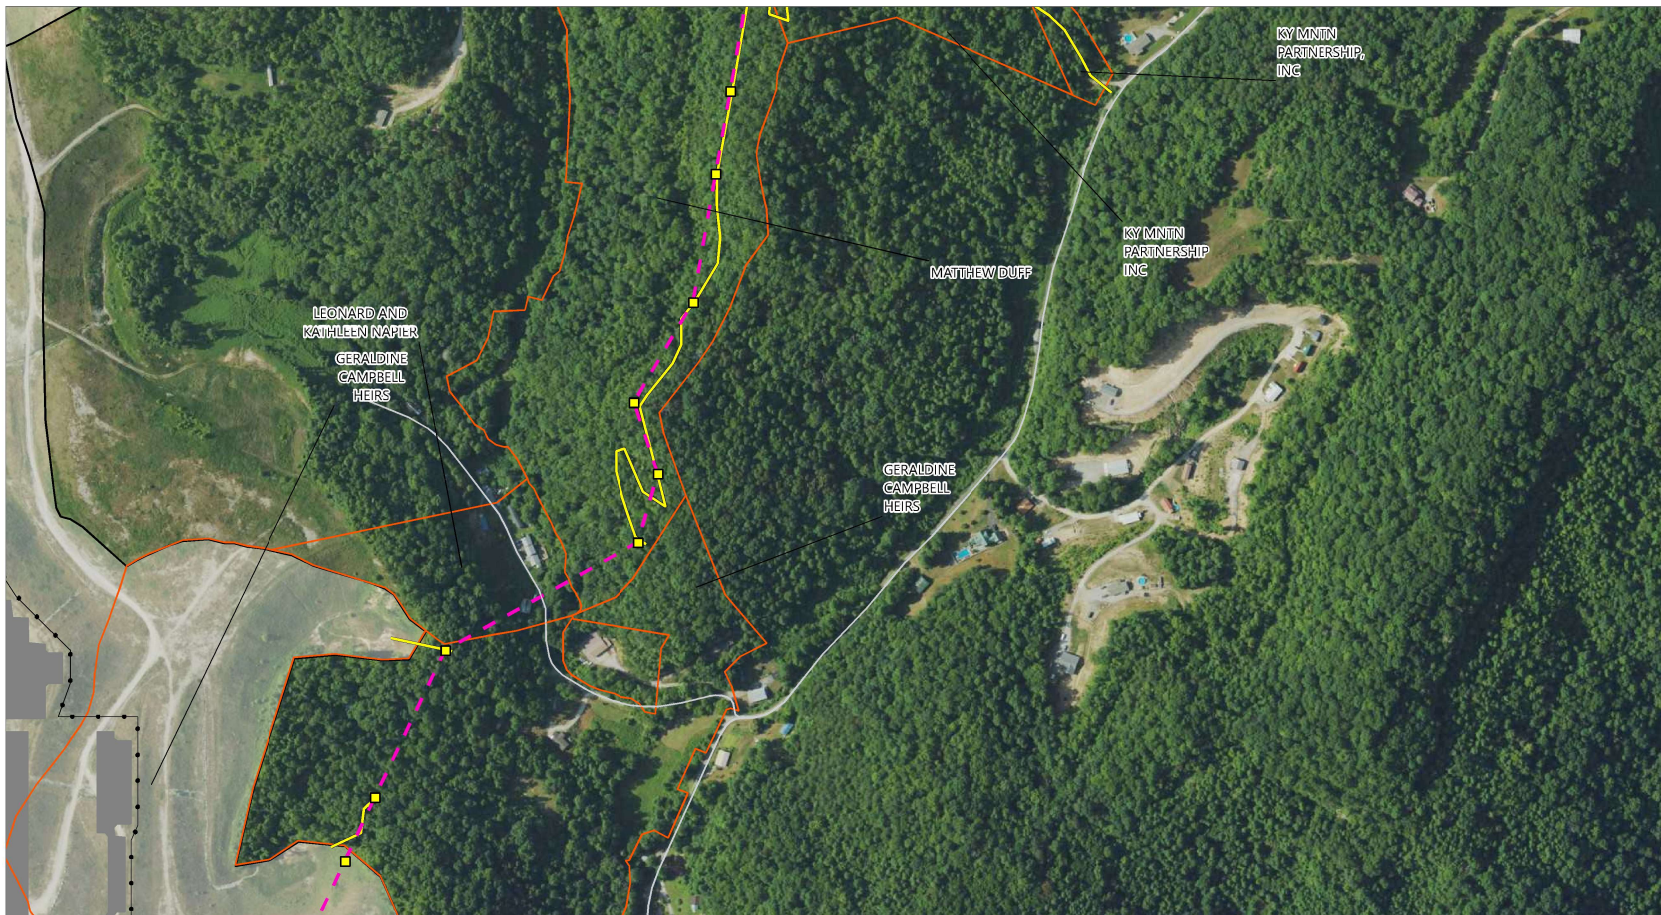


Bright Mountain Solar Project

Perry County, Kentucky

- Proposed Transmission Line Structure
- Proposed Transmission Line
- Proposed Transmission Line Access Road
- Proposed Fenceline
- Proposed Transmission Line Parcel
- Proposed Facility Substation
- Proposed PV Panel Area
- Project Area

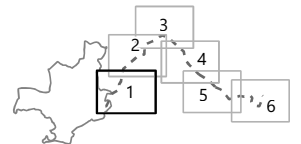


Proposed Transmission Route

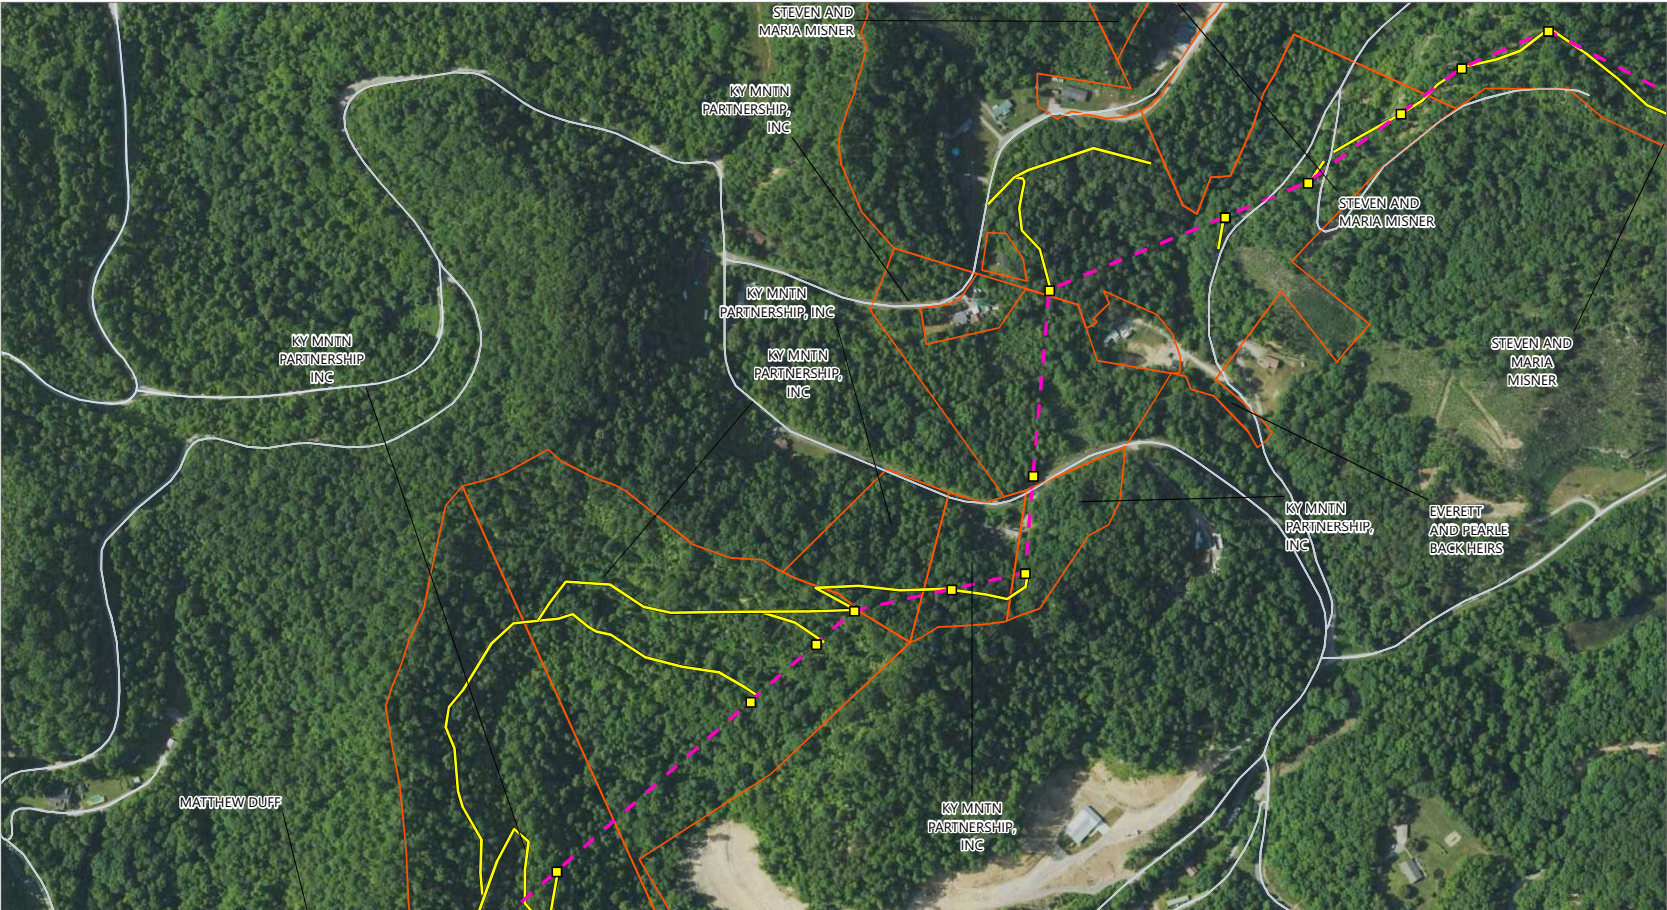

Bright Mountain Solar Project

Perry County, Kentucky

- Proposed Transmission Line Structure
- - - Proposed Transmission Line
- Proposed Transmission Line Access Road
- ▭ Proposed Transmission Line Parcel

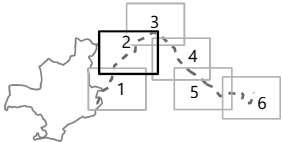




Bright Mountain Solar Project


Perry County, Kentucky

- Proposed Transmission Line Structure
- Proposed Transmission Line
- Proposed Transmission Line Access Road
- Proposed Transmission Line Parcel

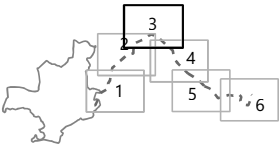

Proposed Transmission Route


Sheet 4 of 6

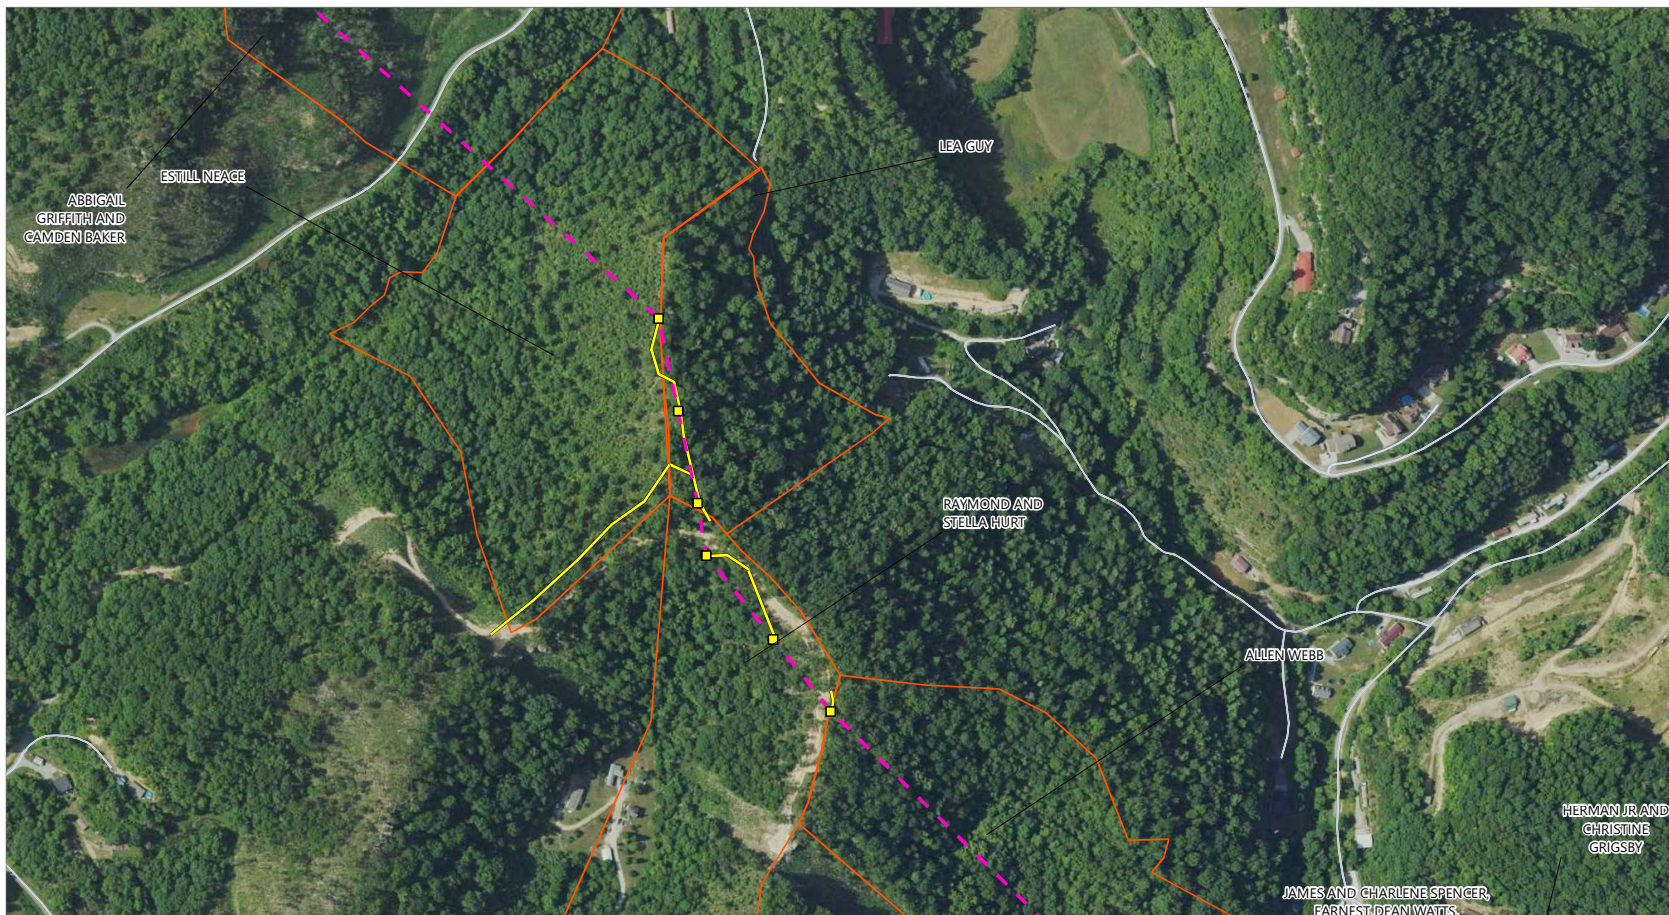

Bright Mountain Solar Project

Perry County, Kentucky

- Proposed Transmission Line Structure
- - - Proposed Transmission Line
- Proposed Transmission Line Access Road
- ▭ Proposed Transmission Line Parcel

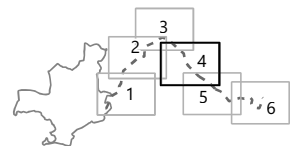

Proposed Transmission Route


Sheet 5 of 6



Bright Mountain Solar Project


Perry County, Kentucky

- Proposed Transmission Line Structure
- - - Proposed Transmission Line
- Proposed Transmission Line Access Road
- ▭ Proposed Transmission Line Parcel

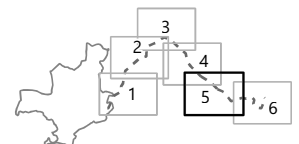

Proposed Transmission Route

Sheet 6 of 6

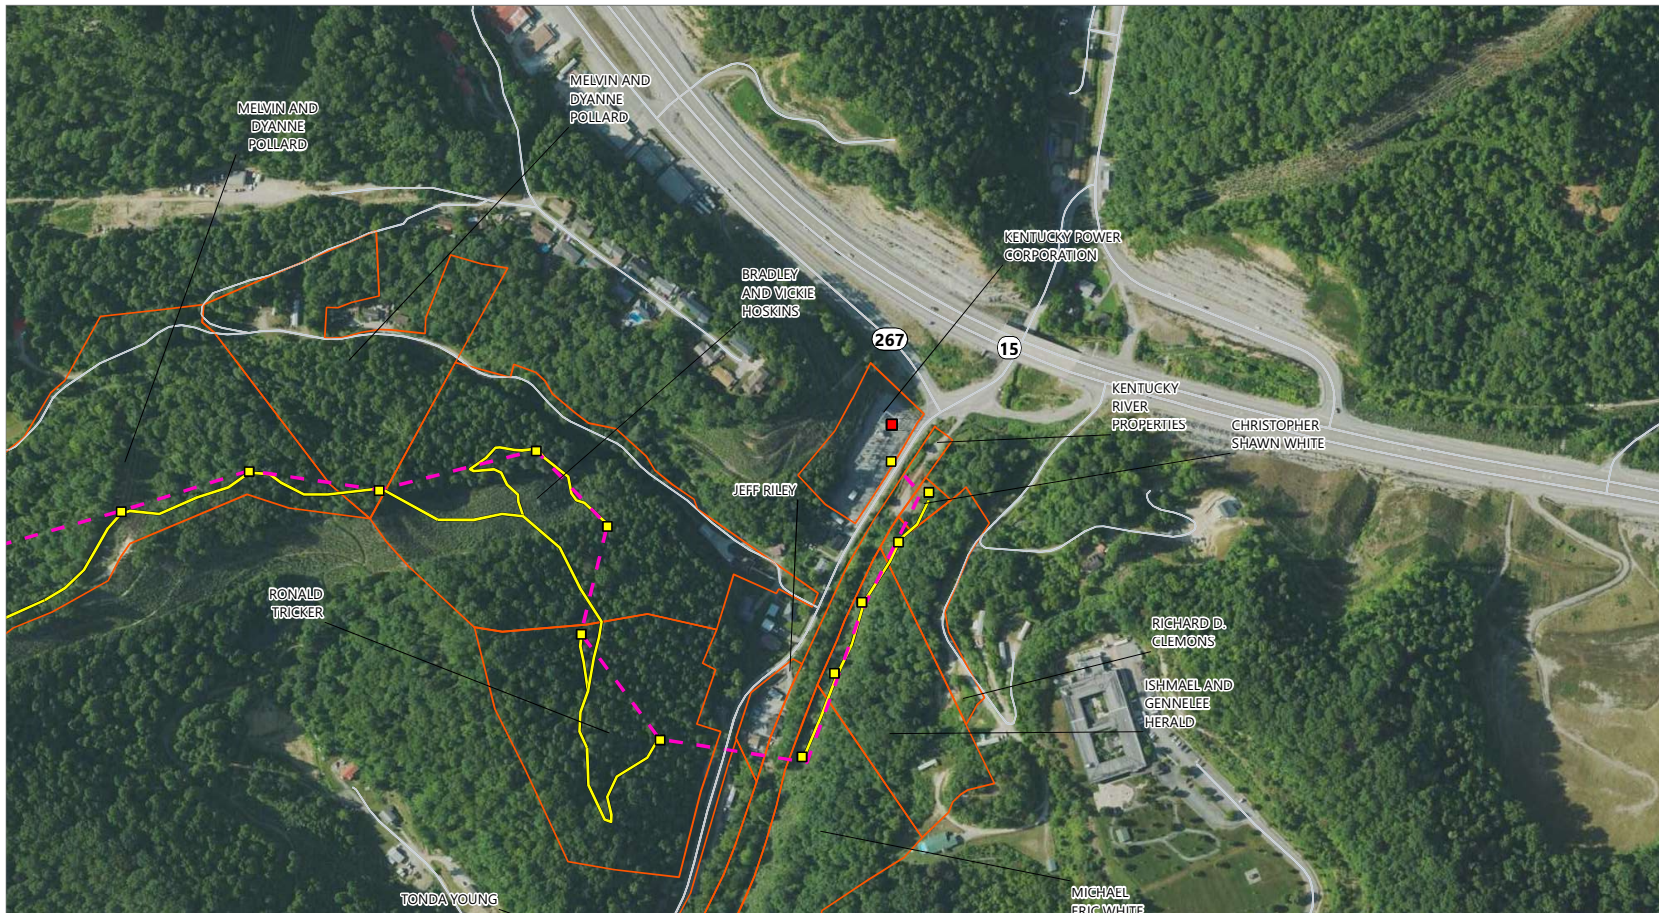

Bright Mountain Solar Project

Perry County, Kentucky

- Proposed Transmission Line Structure
- Existing Bonnyman Substation
- Proposed Transmission Line
- Proposed Transmission Line Access Road
- Proposed Transmission Line Parcel

