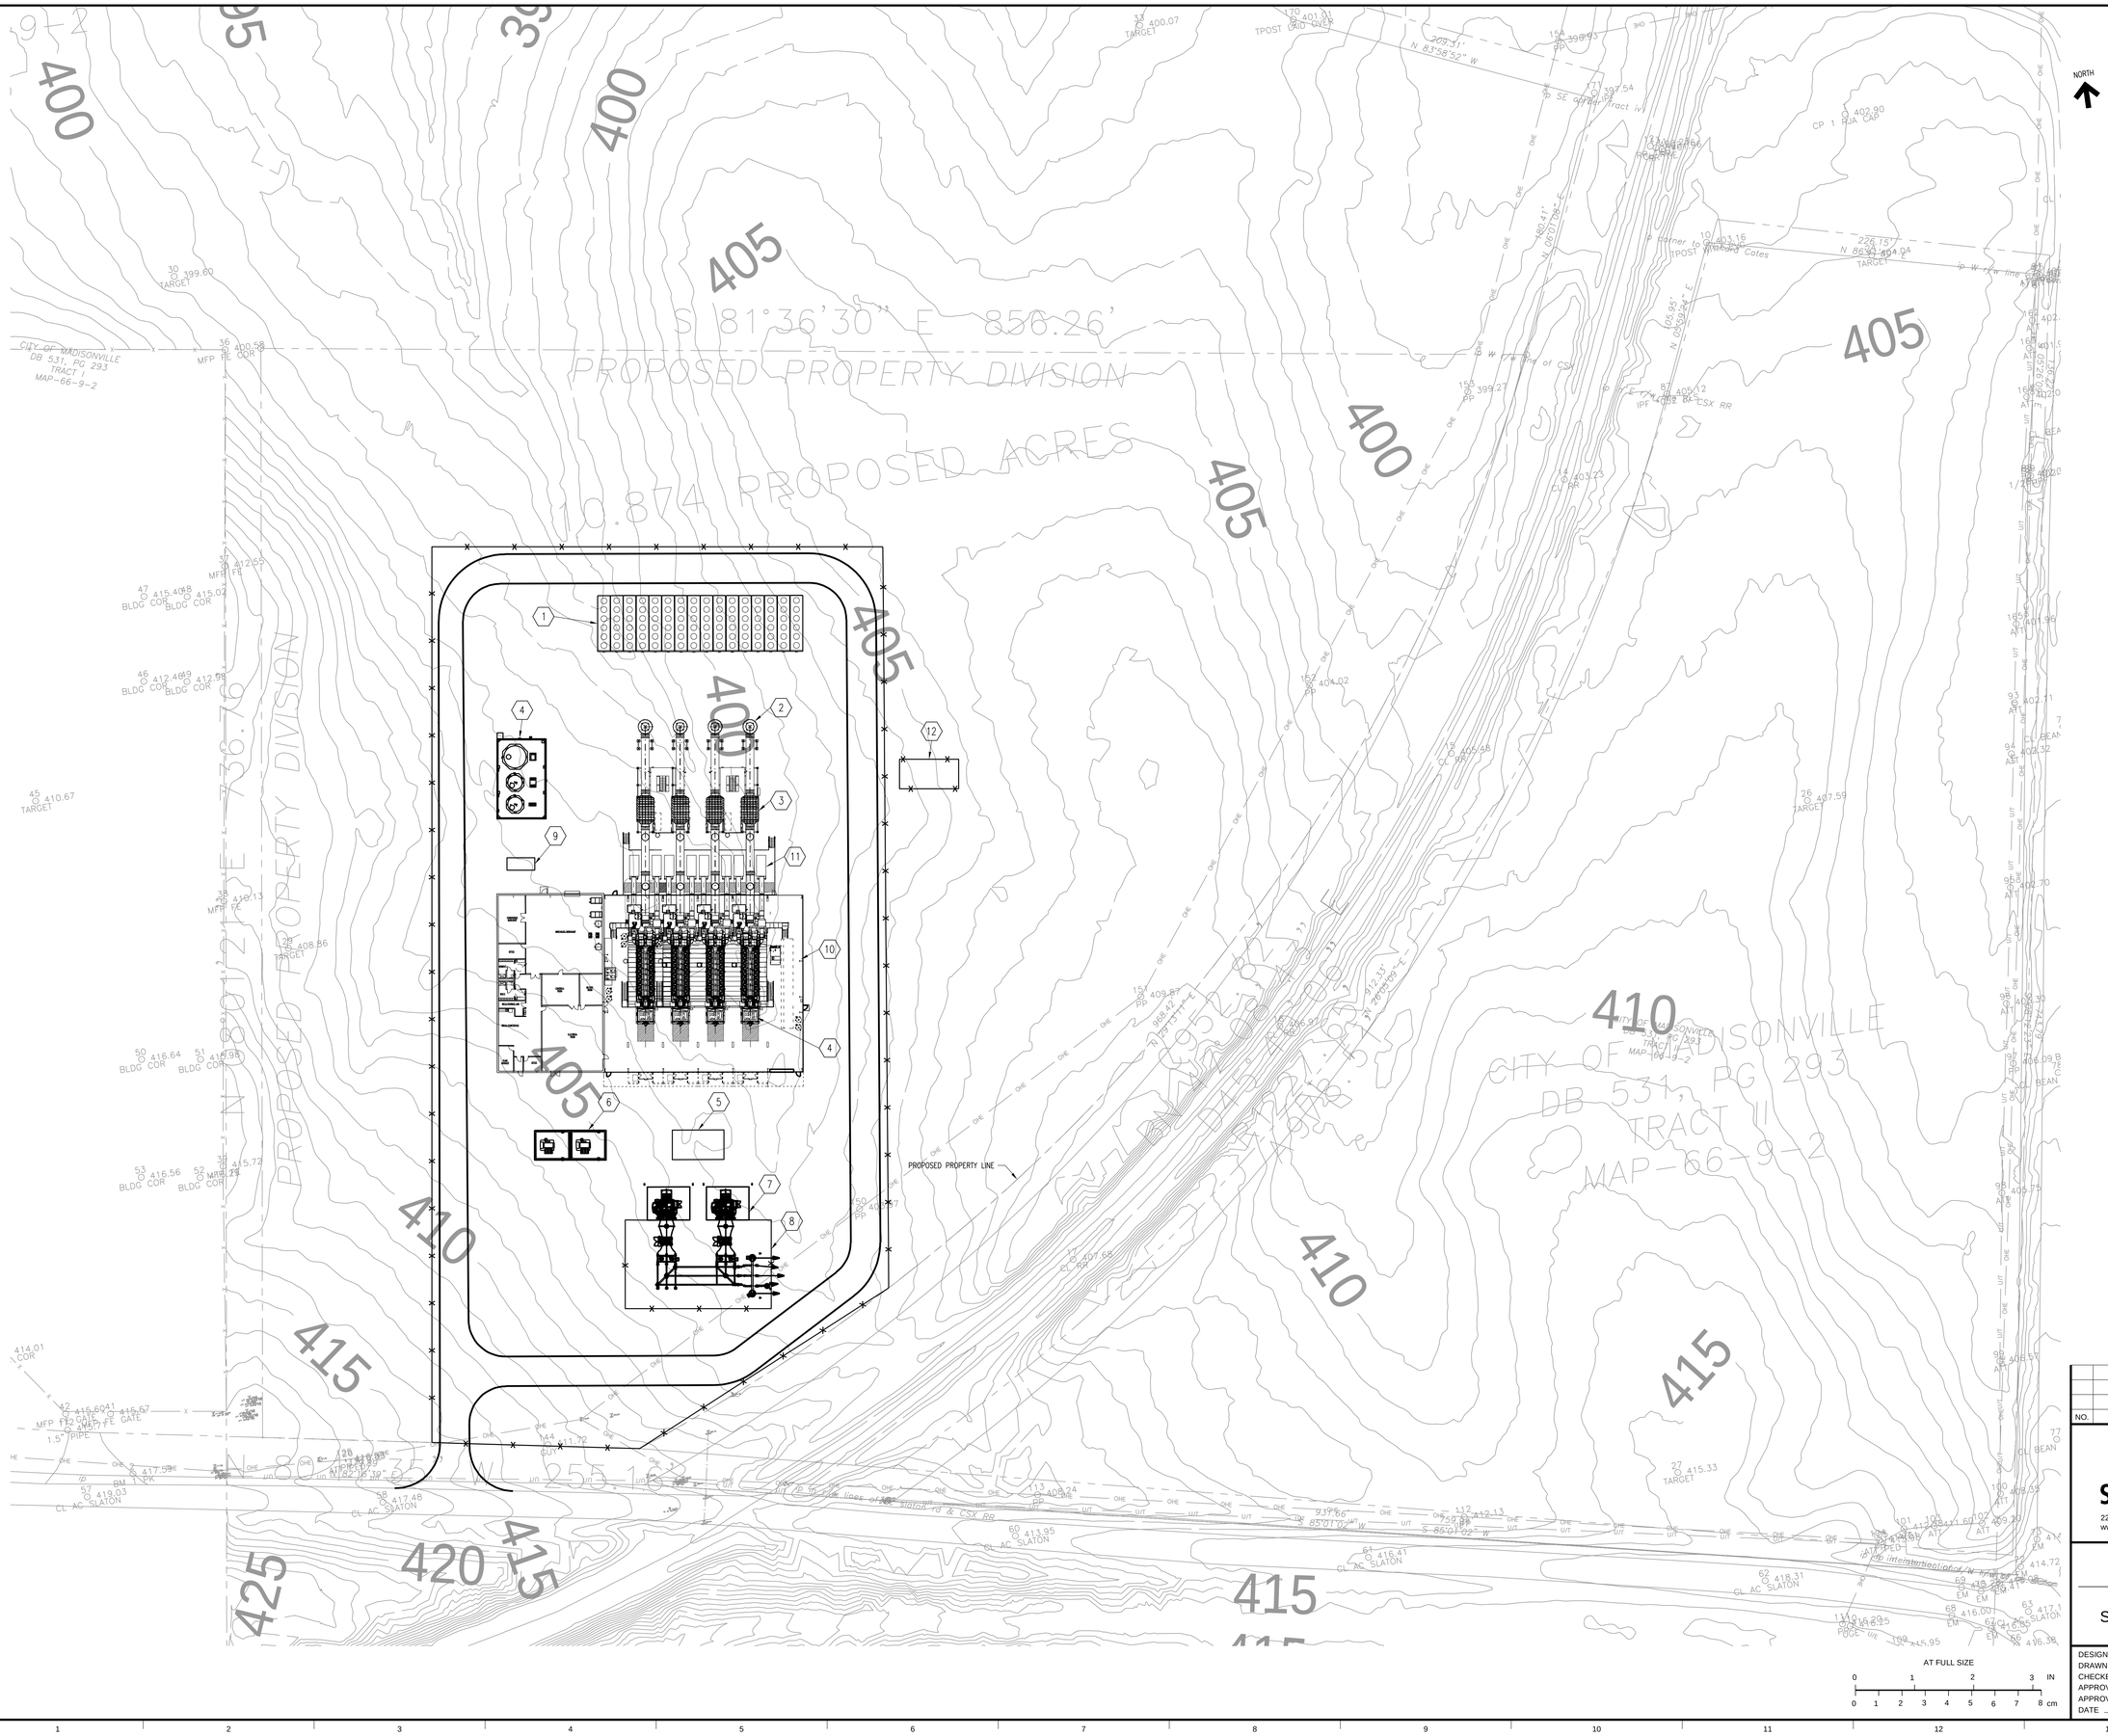

LEGEND OF EQUIPMENT

1	RADIATORS
2	STACK (TYP)
3	SCR (TYP)
4	ENGINE-GENERATOR (TYP)
5	MV SWITCHGEAR
6	AUXILIARY TRANSFORMER
7	GSU
8	SWITCHYARD
9	OIL-WATER SEPARATOR
10	ENGINE HALL
11	INTAKE AIR FILTER
12	GAS YARD

LEGEND

FENCE

NO.	REVISIONS	DSGN	CHKD	APVD	DATE

Stanley Consultants INC.

225 Iowa Avenue, Muscatine, Iowa 52761
www.stanleyconsultants.com

KENTUCKY MUNICIPAL ENERGY AGENCY
KYMEA ENERGY CENTER I
MADISONVILLE, KENTUCKY

SITE GENERAL ARRANGEMENT

DESIGNED
DRAWN SL ROENFELDT
CHECKED
APPROVED
APPROVED
DATE

SCALE: 1"=40'

NO. X020 REV. B

AT FULL SIZE
0 1 2 3 IN
0 1 2 3 4 5 6 7 8 cm

© STANLEY CONSULTANTS

CADD E1-R6