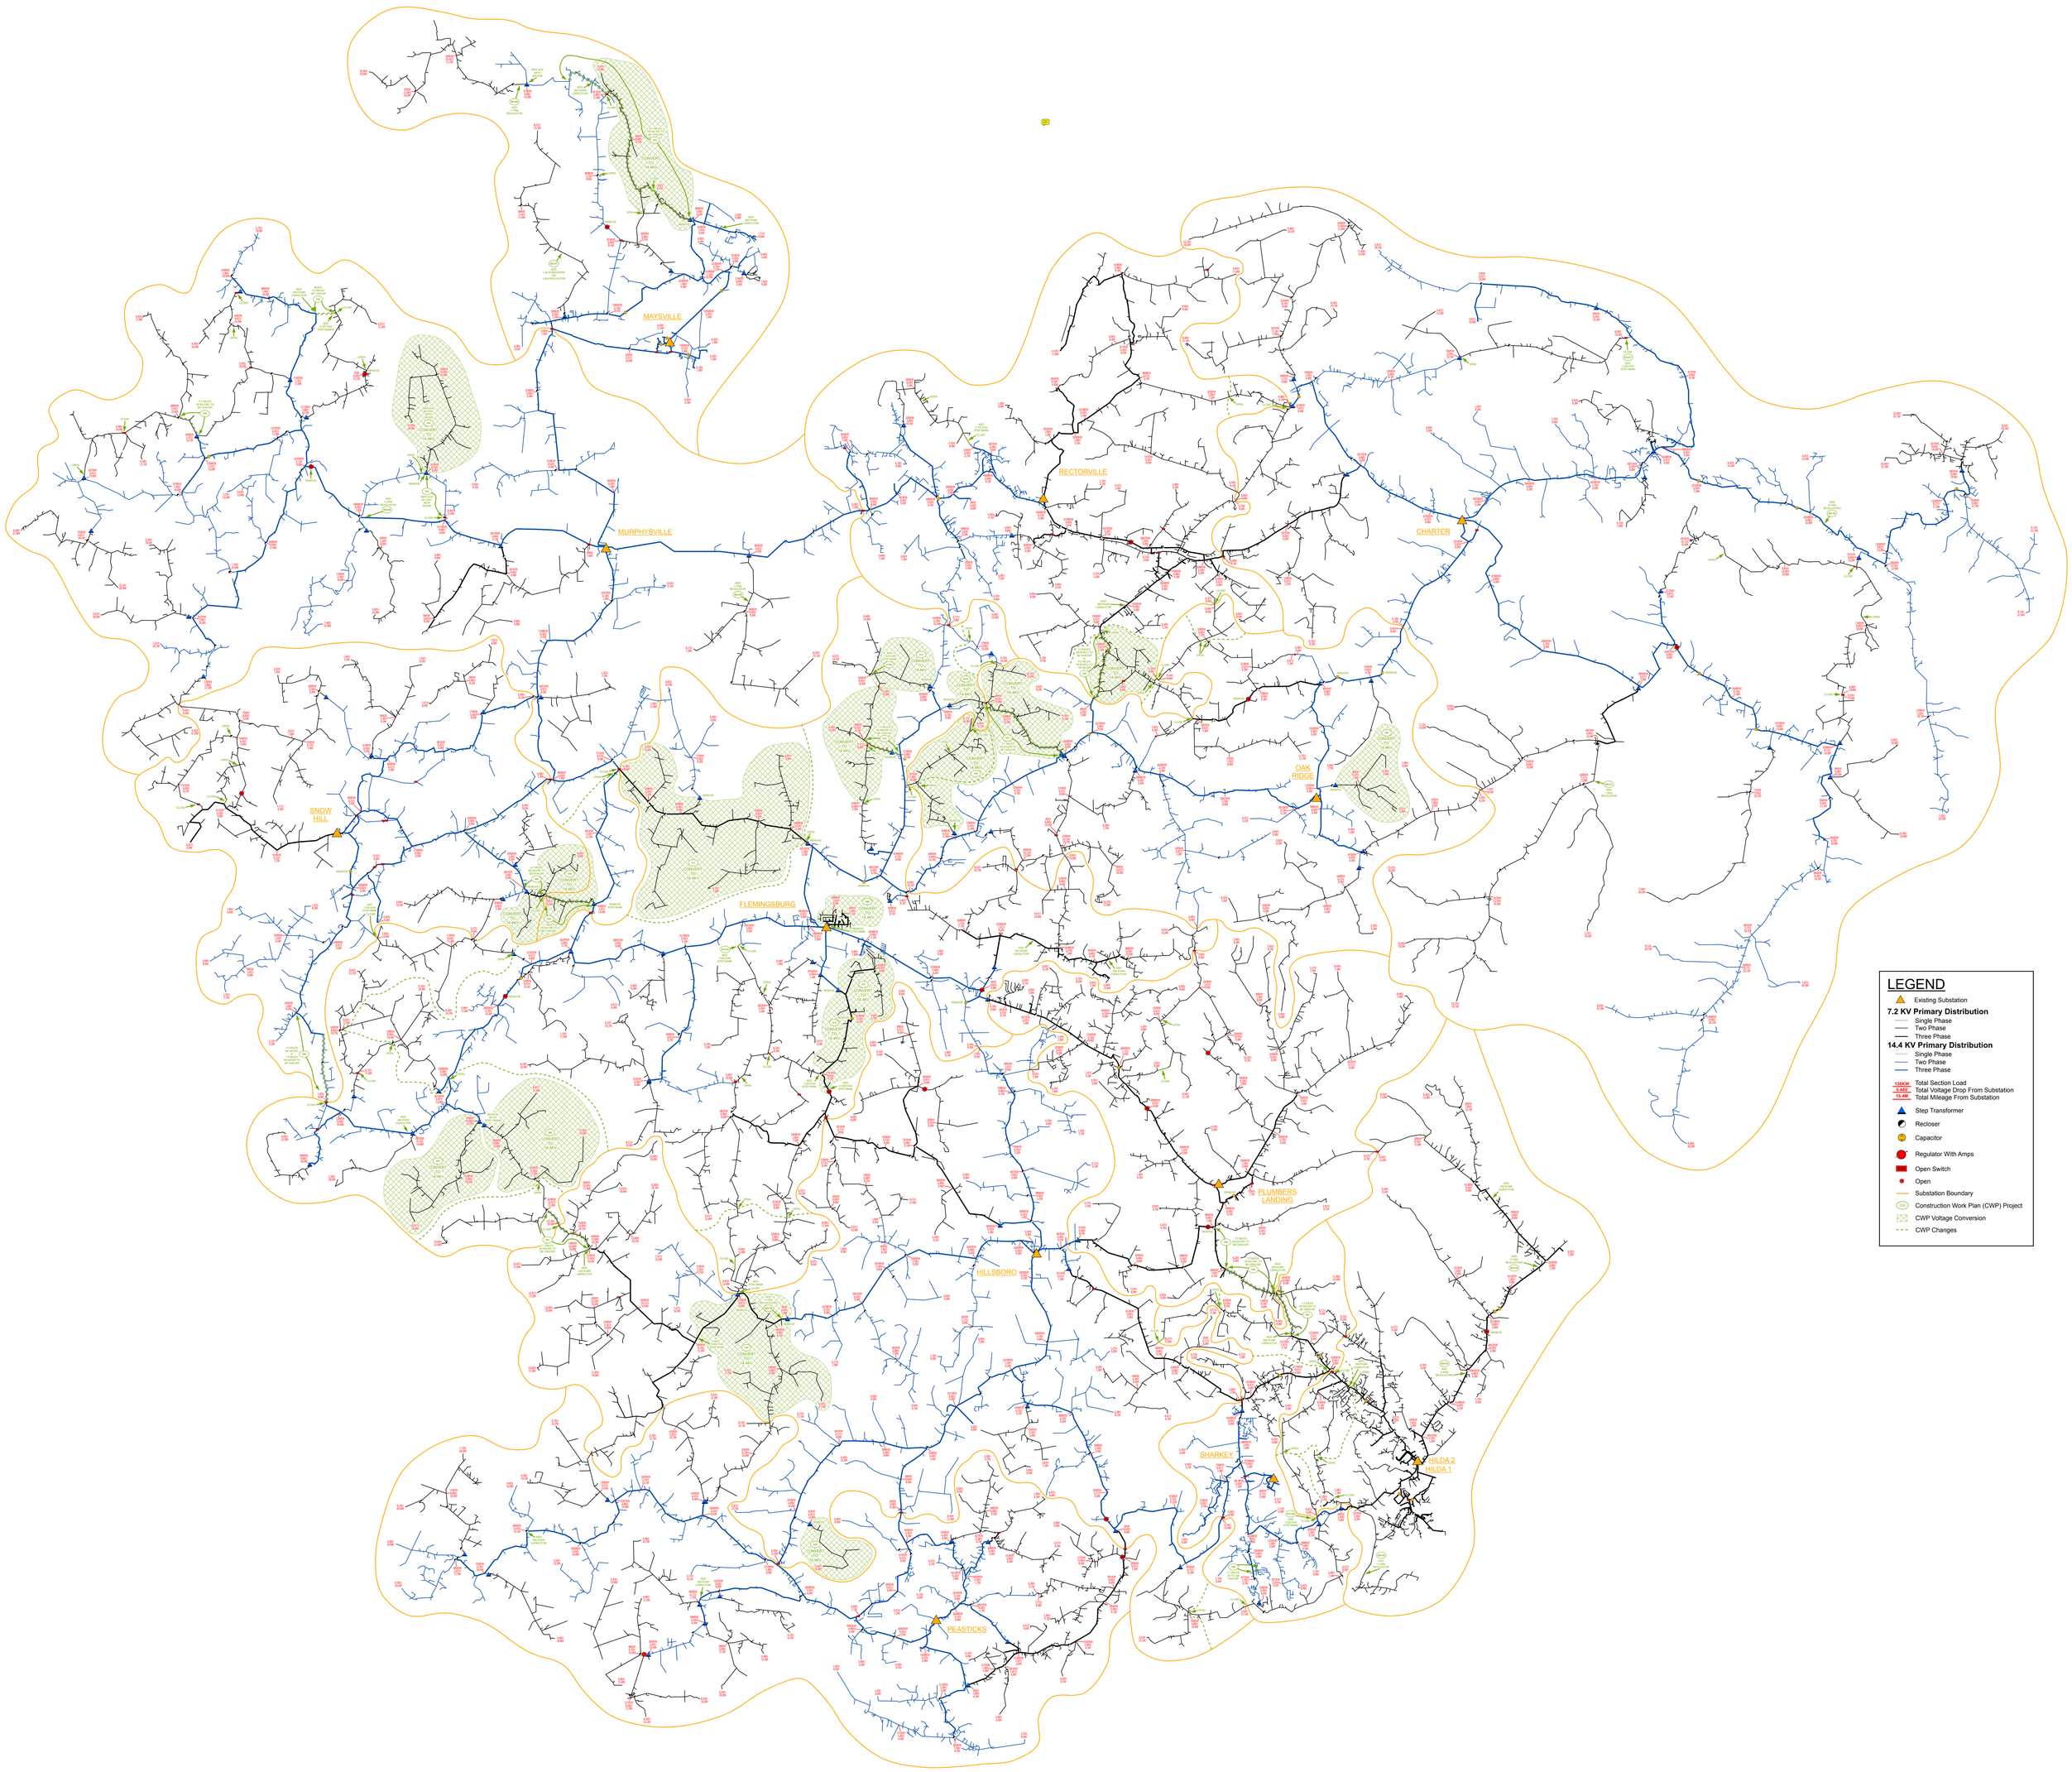

PATTERSON & DEWAR ENGINEERS, INC.
850 CENTER WAY, NORCROSS, GEORGIA 30071
PHONE: (770) 453-1410 FAX: (770) 453-1415
www.pd-engineers.com
ENGINEERS - SURVEYORS

0 1.25 2.5 5 7.5 10 Miles

N W E S

2008-2009 CONSTRUCTION WORK PLAN
EXISTING WINTER 2006/07 SYSTEM
WITH RECOMMENDATIONS

DATE	REVISIONS		MAP 1
		FLEMING-MASON ENERGY COOPERATIVE Flemingsburg, Kentucky KENTUCKY 52 FLEMING	CIRCUIT DIAGRAM
			COMPOSITE
		PATTERSON & DEWAR ENGINEERS, INC. NORCROSS, GA. DWN BY: SLB CKD BY: APPD BY: ENGRS FILE: KY52.01.07 DATE: DEC. 2007	SHEET 1 OF 1