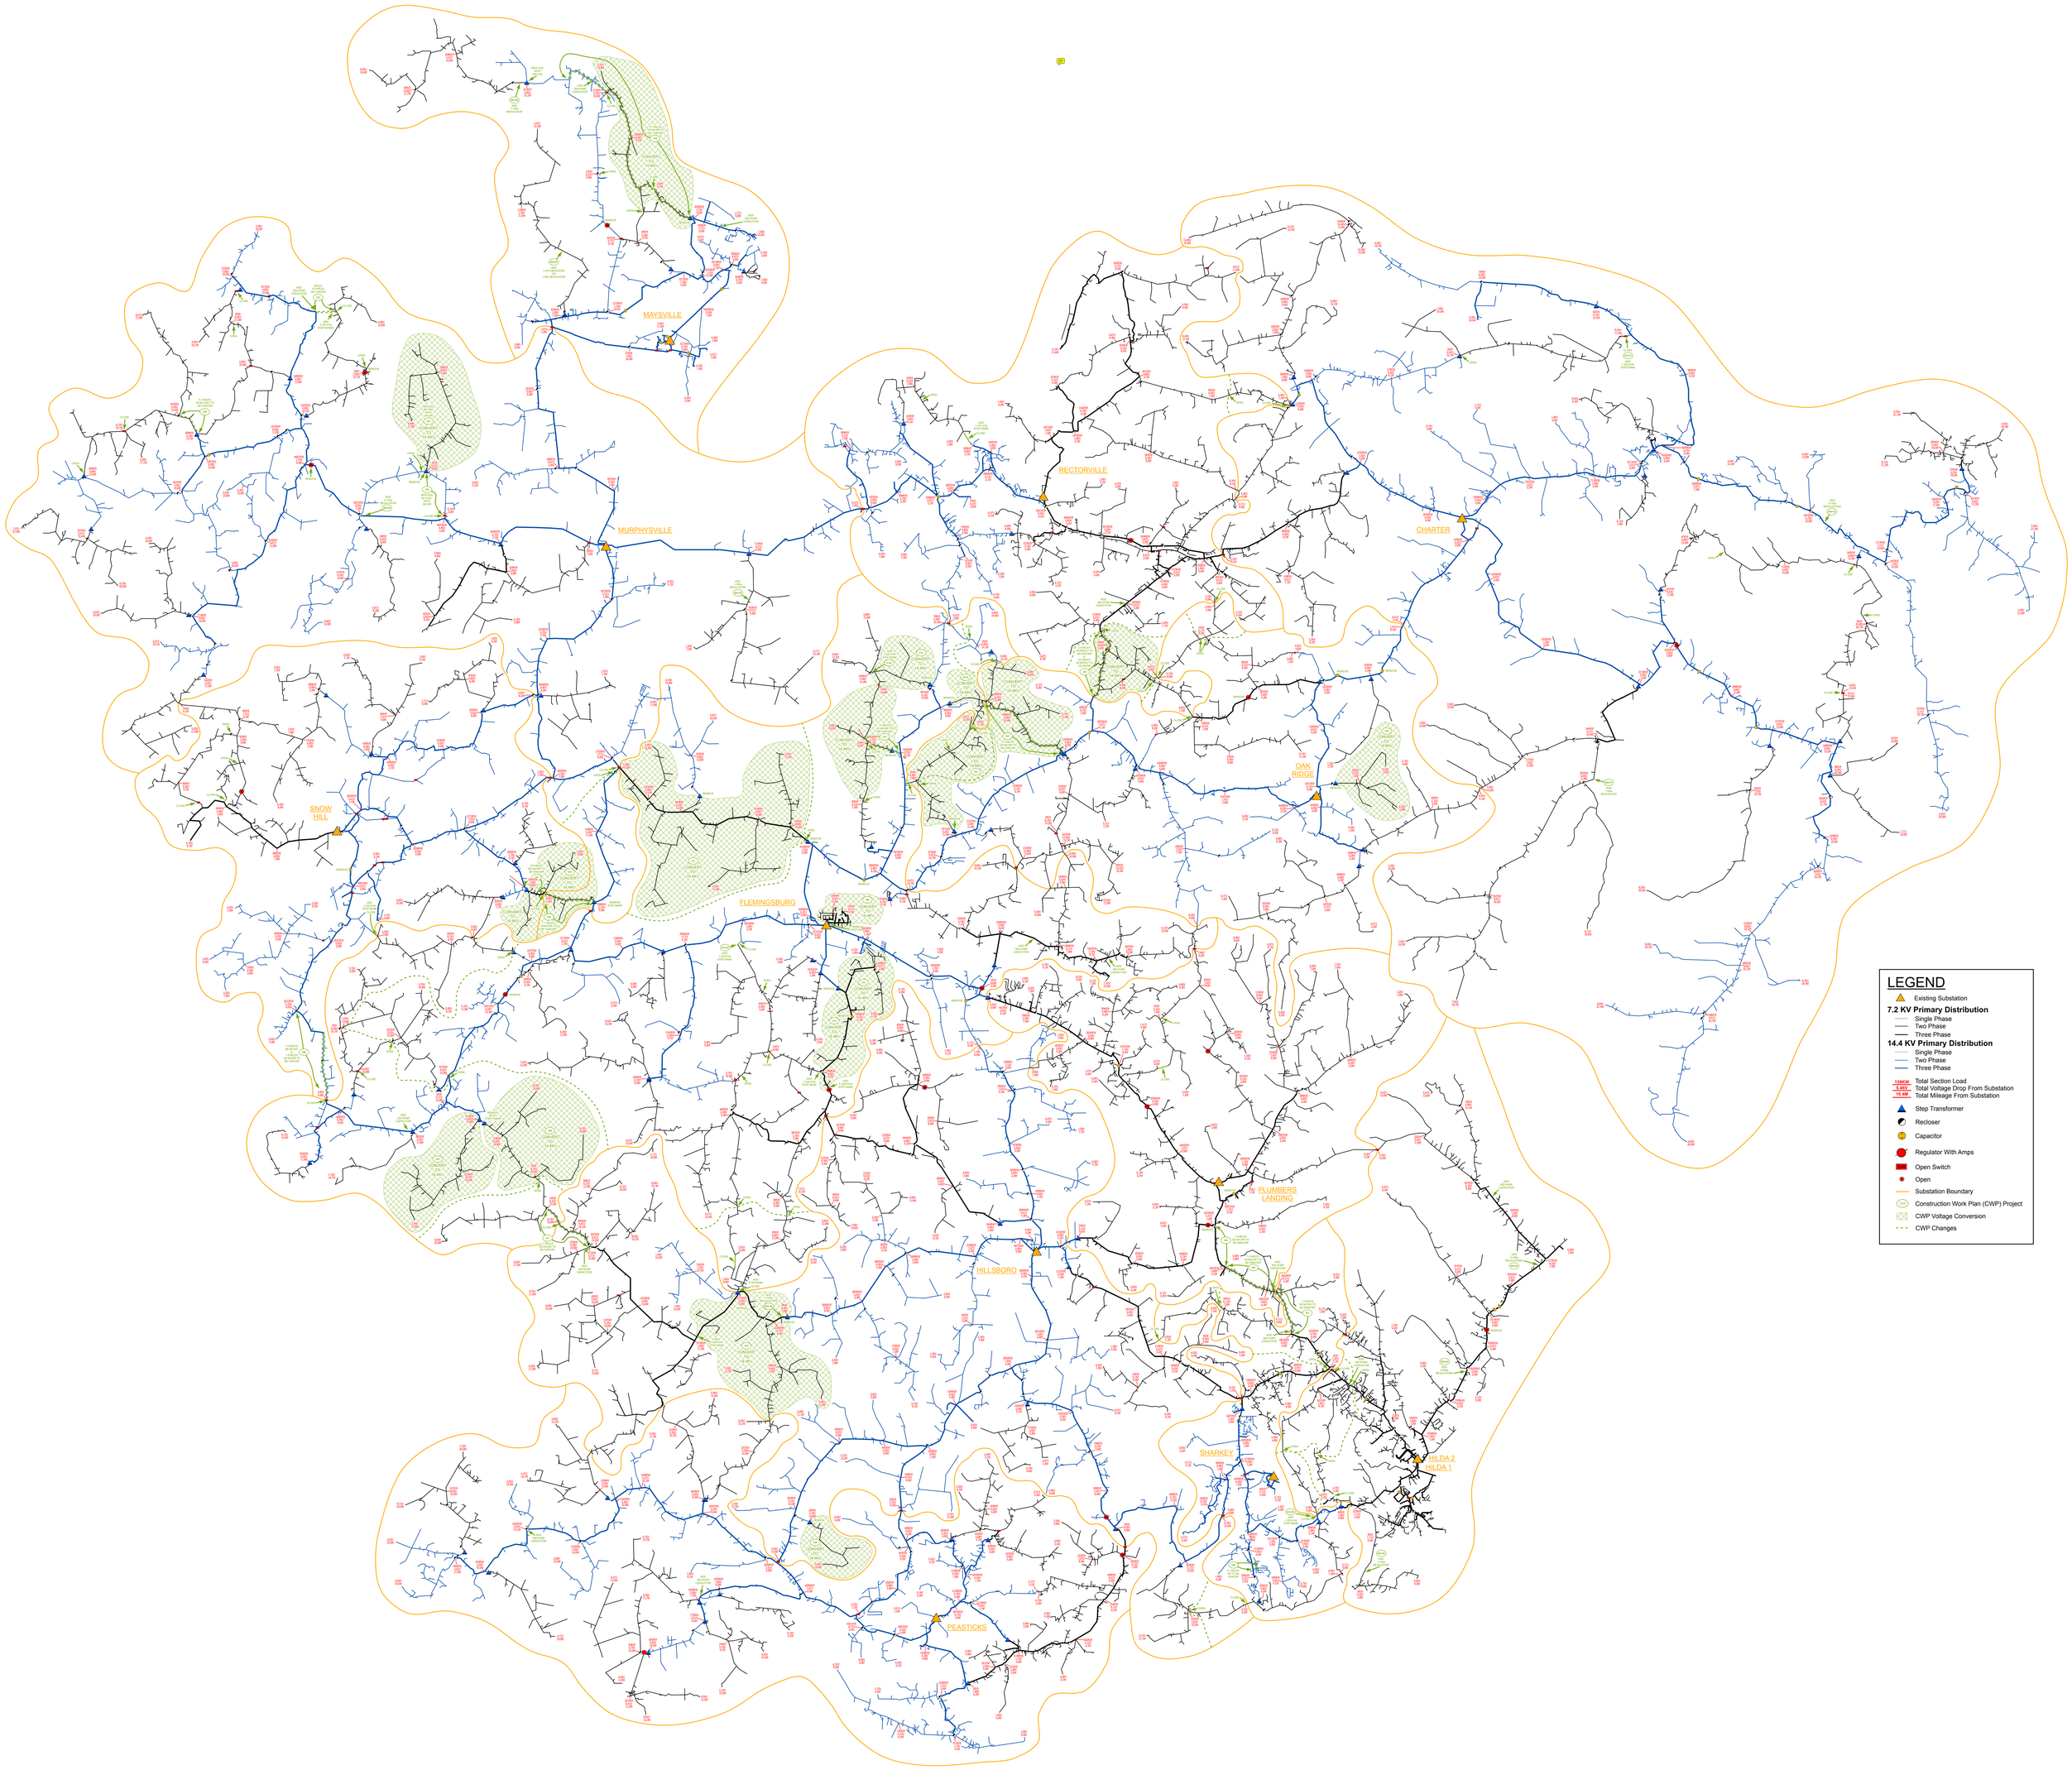

PATTERSON & DEWAR ENGINEERS, INC.
850 CENTER WAY, NORCROSS, GEORGIA 30071
PHONE: (770) 453-1410 FAX: (770) 453-1415
www.pd-engineers.com
ENGINEERS - SURVEYORS

2008-2009 CONSTRUCTION WORK PLAN
PROPOSED WINTER 2009/10 SYSTEM
AFTER IMPROVEMENTS

DATE	REVISIONS		
		FLEMING-MASON ENERGY COOPERATIVE Flemingsburg, Kentucky KENTUCKY 52 FLEMING	MAP 2 CIRCUIT DIAGRAM COMPOSITE
		PATTERSON & DEWAR ENGINEERS, INC. NORCROSS, GA. DWN BY: SLS CKD BY: APPD BY: ENGRS FILE: KY52.01.07 DATE: DEC. 2007	SHEET 1 OF 1