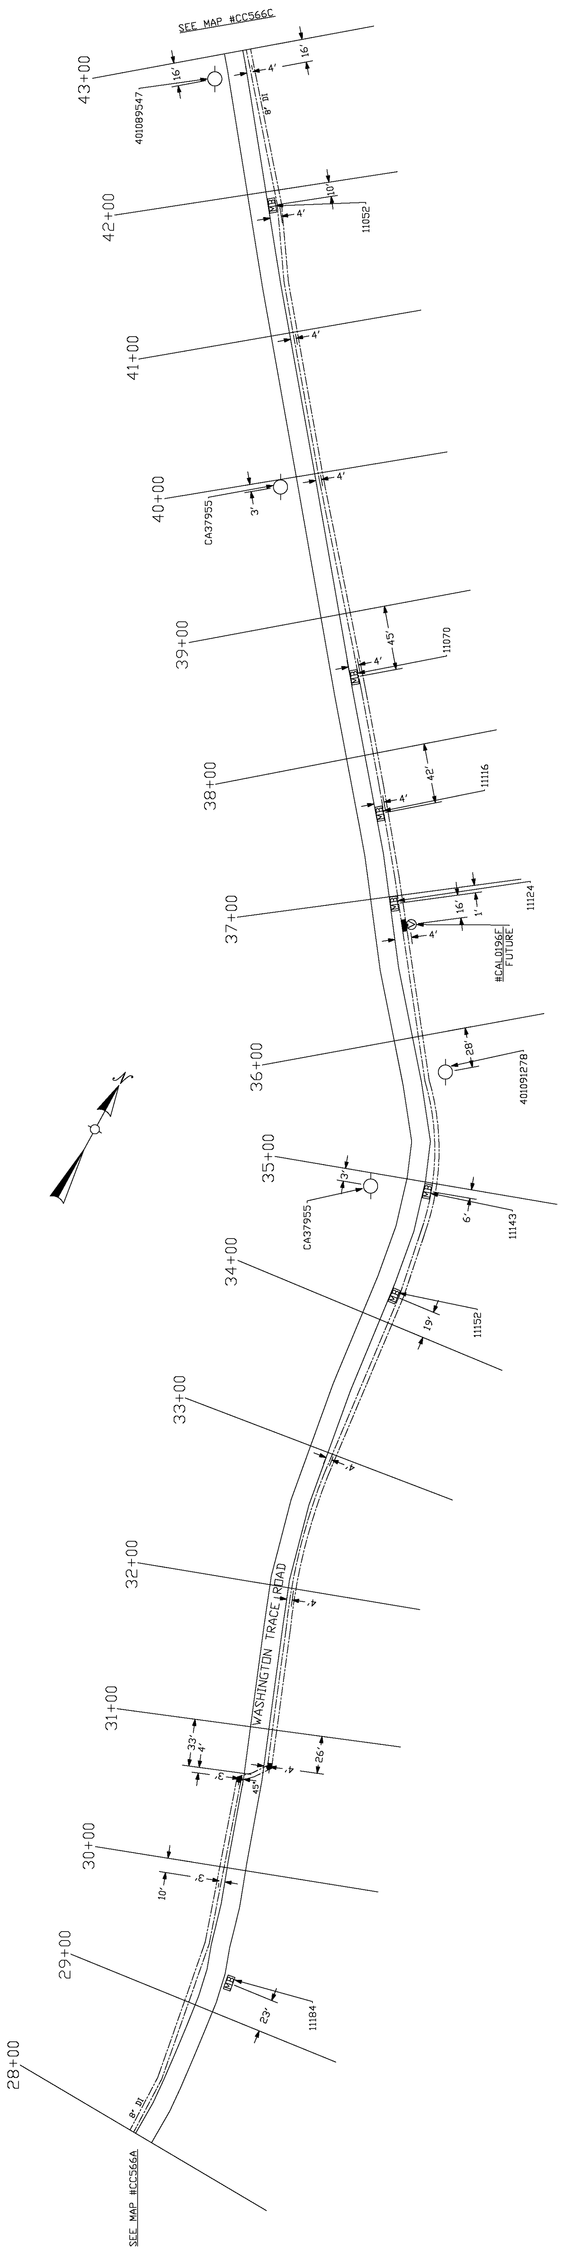

LEGEND

========== 4" WATER MAIN

═══:═══:═══ 6" WATER MAIN

═:═:═:═:═:═ 8" WATER MAIN

MB = MAILBOX

V = VALVE

M = METER

-O-=UTILITY POLE

⊗= FIRE HYDRANT

M = METER INSIDE

O =LAMP POST

Z-9 REC-512

NORTHERN KENTUCKY WATER DISTRICT
LOCATION MAPS

WASHINGTON TRACE ROAD

DRAWN BY: SAR	REVISED DATE	SCALE: 1" = 50'
TRACED BY: SAR	3-12-14	DATE: 5-27-09
CHECKED BY: TK		DRAWING NO.
FIELD BOOK NO. 144		CC566B