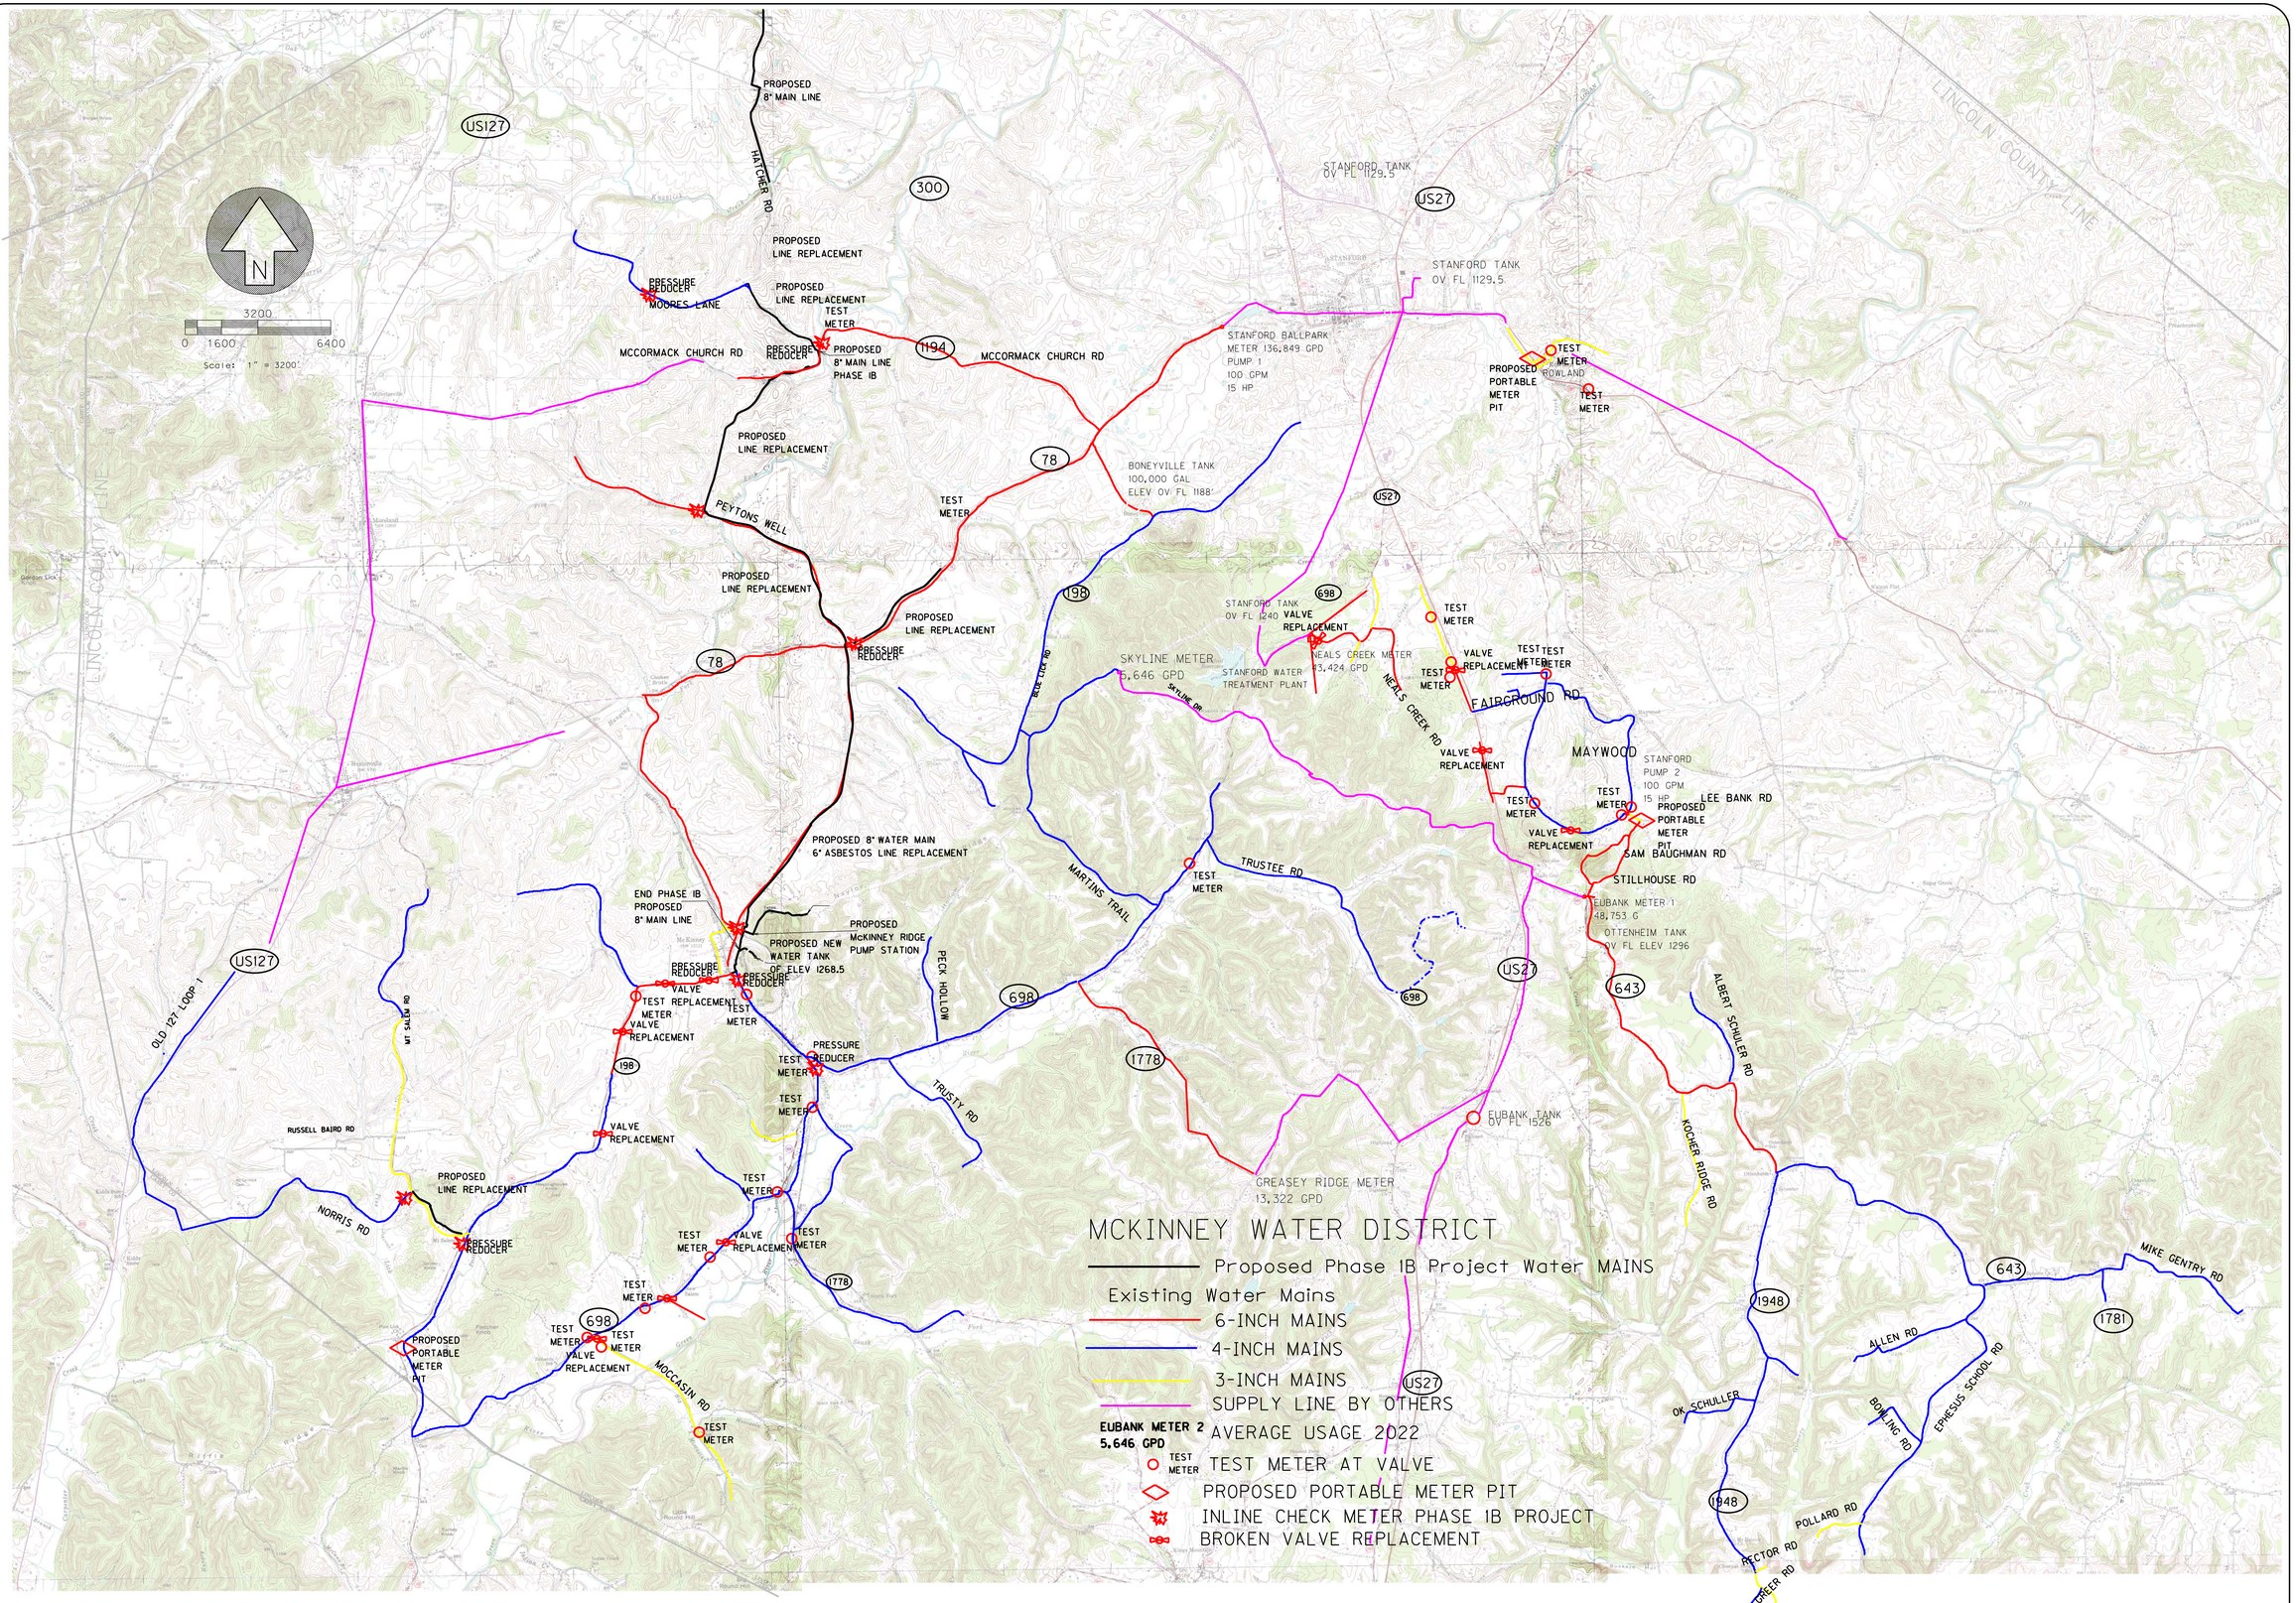


DATE 6/20/22
SCALE 1" = 3200'
DRAWN LM
CHECKED
FILENAME

# WATER LOSS CONTROL PLAN

## MCKINNEY WATER DISTRICT

## LINCOLN COUNTY, KENTUCKY


P.O. BOX 204
165 FOSTER LANE
STANFORD, KY 40484
PHONE (606) 365-8362
FAX (606) 365-1097
AGE ENGINEERING SERVICES, INC.


SHEET 1