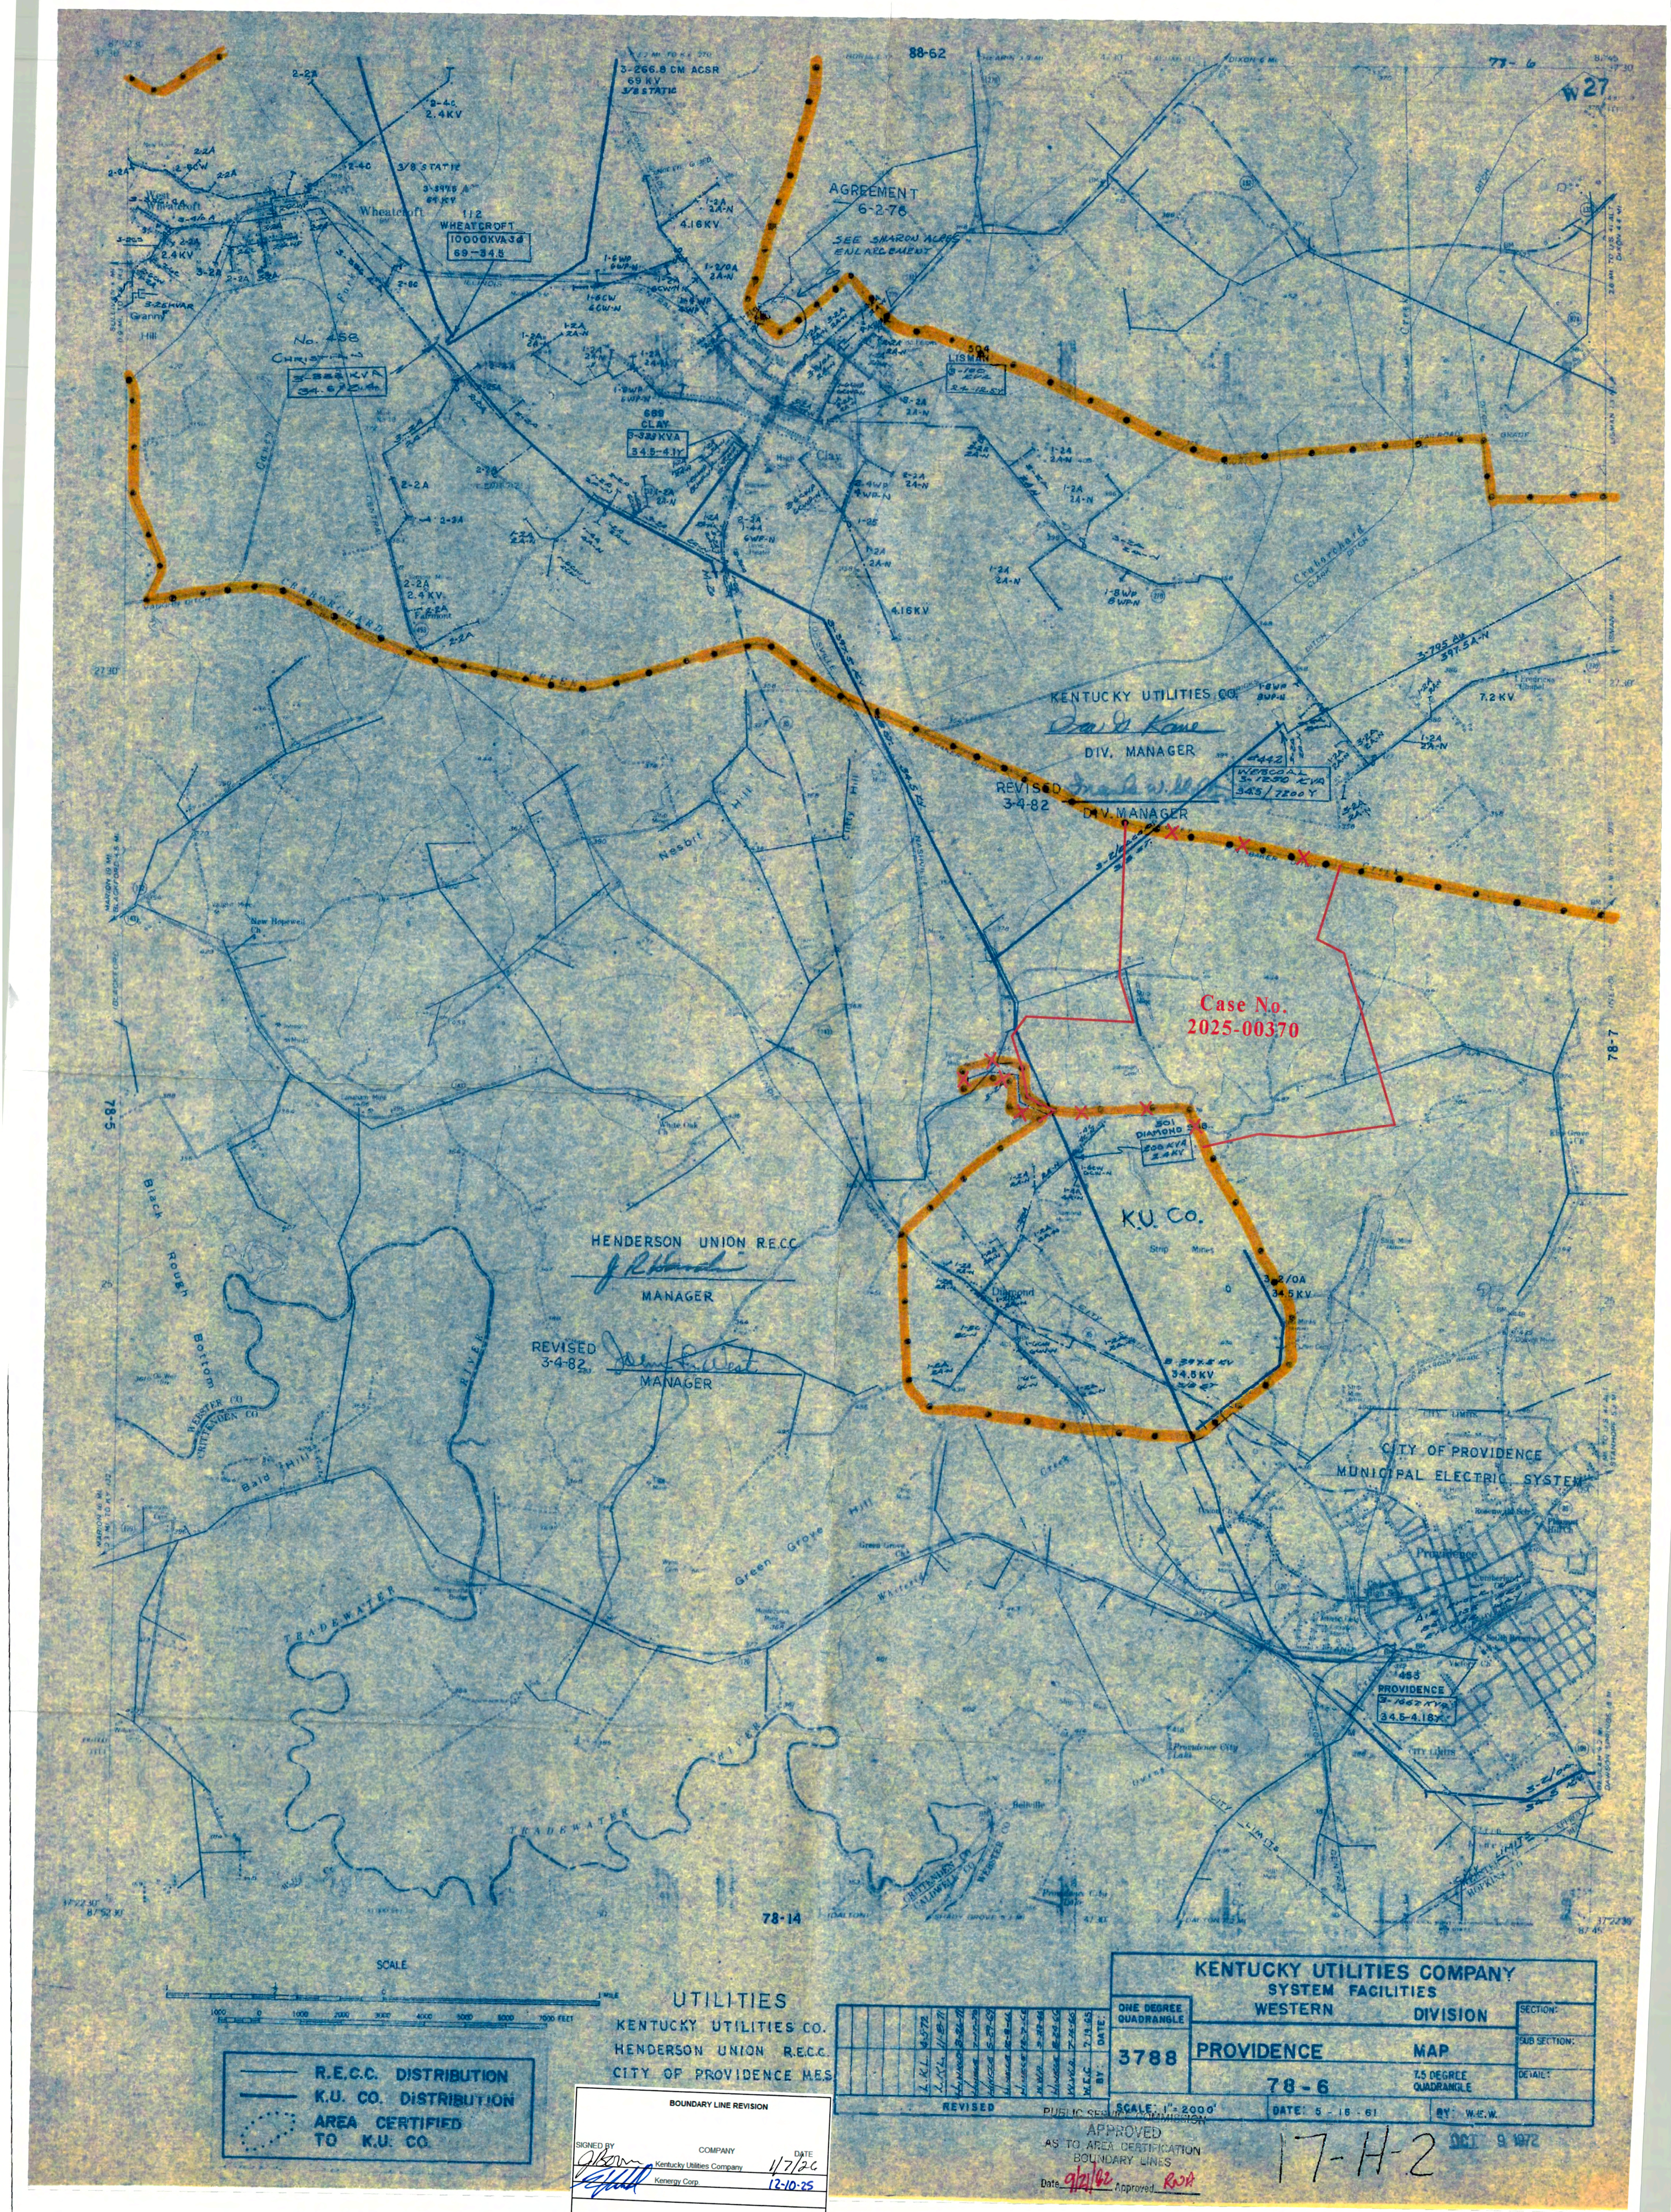
W 27
88-62
77-6
78-7
78-5
78-14
3-266.8 CM ACSR
69 KV
3/8 STATIC
2-4C
2.4KV
3/8 STATIC
Wheatcroft
1/2
WHEATCROFT
10000KVA3∅
69-34.5
No. 458
Christian
AGREEMENT
6-2-76
SEE SHARON ACRES ENLARGEMENT
504
LISMAN
689
CLAY
Clay
4.16KV
2.4KV
Nesbit Hill
New Bethel
Black Rough Bottom
Bald Hill
Green Grove Hill
TRADEWATER RIVER
KENTUCKY UTILITIES CO.
DIV. MANAGER
REVISED
3-4-82
DIV. MANAGER
7.2 KV
Case No.
2025-00370
501
DIAMOND
K.U. Co.
Strip Mines
Diamond
34.5 KV
HENDERSON UNION R.E.C.C.
MANAGER
REVISED
3-4-82
MANAGER
CITY OF PROVIDENCE
MUNICIPAL ELECTRIC SYSTEM
Providence
PROVIDENCE
34.5-4.16Y
CRITTENDEN CO.
CALDWELL CO.
WEBSTER CO.
HOPKINS CO.
SCALE
1 MILE
7000 FEET
R.E.C.C. DISTRIBUTION
K.U. CO. DISTRIBUTION
AREA CERTIFIED TO K.U. CO.
UTILITIES
KENTUCKY UTILITIES CO.
HENDERSON UNION R.E.C.C.
CITY OF PROVIDENCE M.E.S.
L.K.L. 4-5-72
L.K.L. 11-8-71
W.E.C. 7-19-65
BY:
DATE:
REVISED
KENTUCKY UTILITIES COMPANY
SYSTEM FACILITIES
WESTERN DIVISION
ONE DEGREE QUADRANGLE
3788
PROVIDENCE MAP
78-6
7.5 DEGREE QUADRANGLE
SECTION:
SUB SECTION:
DETAIL:
SCALE: 1" = 2000'
DATE: 5-16-61
BY: W.E.W.
PUBLIC SERVICE COMMISSION
APPROVED
AS TO AREA CERTIFICATION
BOUNDARY LINES
Date 9/21/82 Approved RWA
17-H-2
OCT 9 1972

BOUNDARY LINE REVISION

SIGNED BY	COMPANY	DATE
	Kentucky Utilities Company	1/7/26
	Kenergy Corp.	12-10-25