
Appendix C. Parcel Map

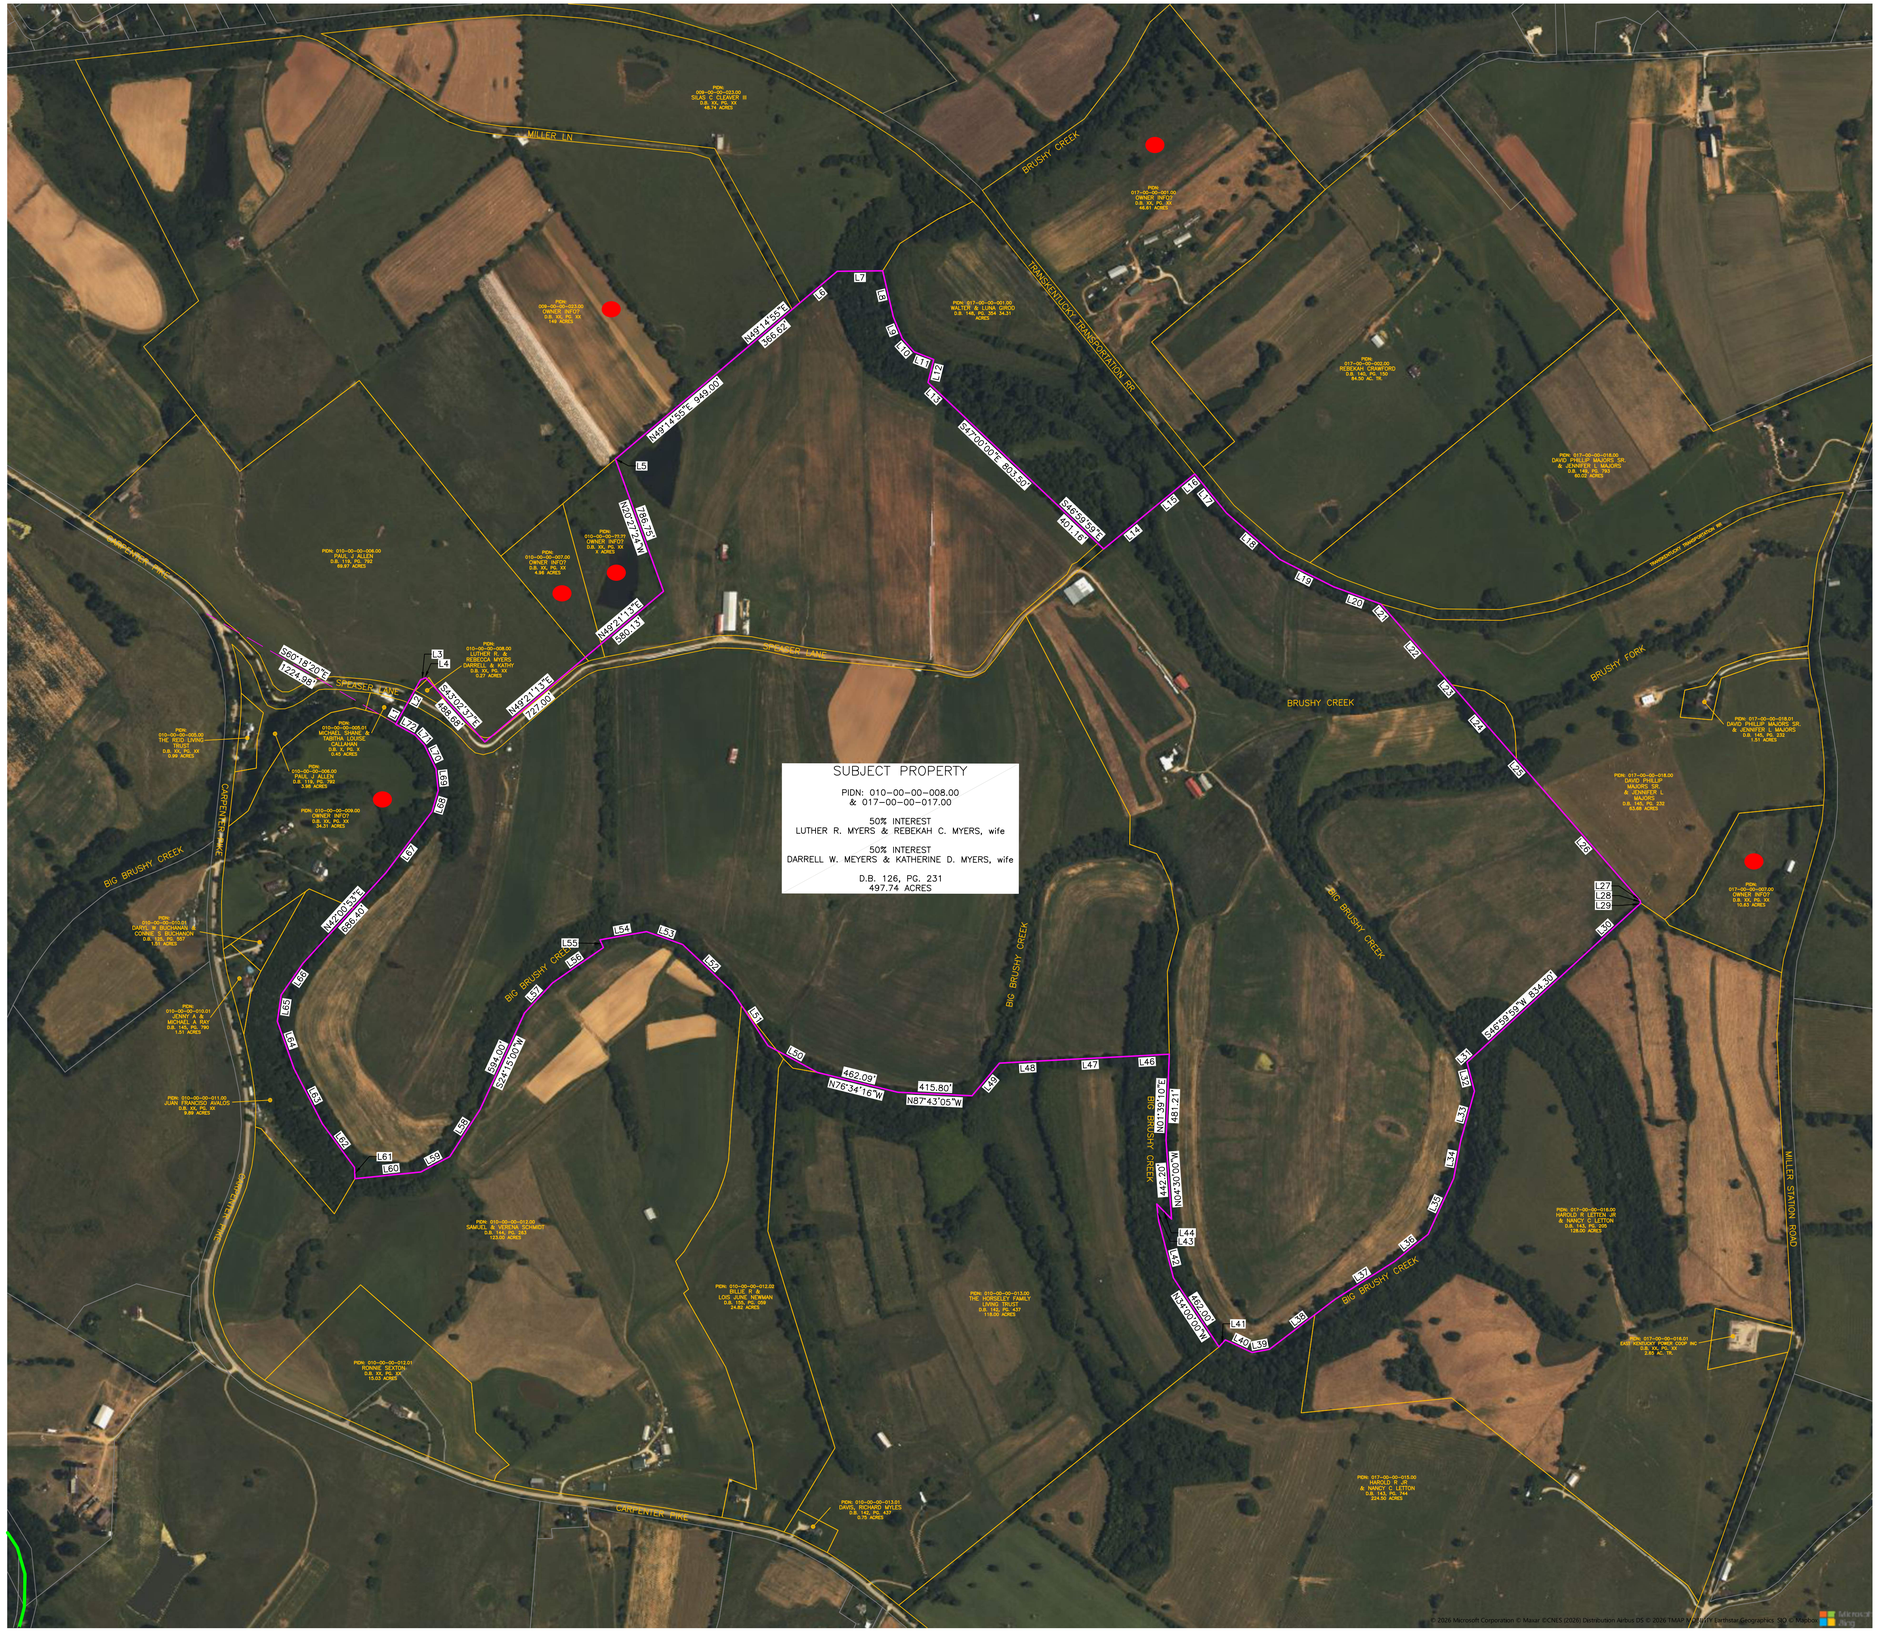

LINE TABLE		
NUMBER	DIRECTION	LENGTH
L1	N28°12'11"E	51.96'
L2	N28°35'41"E	229.77'
L3	N67°00'00"E	21.68'
L4	N67°00'00"E	10.00'
L5	N49°14'55"E	1.00'
L6	N49°14'54"E	307.91'
L7	N89°00'00"E	254.10'
L8	S13°30'00"E	264.00'
L9	S23°00'00"E	132.00'
L10	S42°30'00"E	99.00'
L11	S69°00'00"E	117.48'
L12	S13°30'00"W	132.00'
L13	S47°00'00"E	148.34'
L14	N50°02'56"E	368.46'
L15	N50°04'30"E	243.69'
L16	N50°04'30"E	243.69'
L17	S39°30'00"E	280.76'
L18	S49°30'00"E	396.00'
L19	S63°30'00"E	337.00'
L20	S70°30'00"E	280.00'
L21	S41°30'00"E	80.00'
L22	S41°39'16"E	459.67'
L23	S41°39'09"E	119.48'
L24	S41°39'09"E	398.24'
L25	S41°38'50"E	275.33'
L26	S41°39'05"E	860.45'
L27	S42°06'21"E	9.63'
L28	S14°35'21"E	15.16'
L29	S47°00'00"W	14.47'
L30	S47°00'00"W	452.60'
L31	S47°00'43"W	15.63'
L32	S14°53'35"E	166.13'
L33	S14°59'19"W	290.40'
L34	S10°00'02"W	211.29'
L35	S24°05'30"W	343.84'
L36	S50°29'19"W	238.92'

LINE TABLE		
NUMBER	DIRECTION	LENGTH
L37	S56°59'19"W	396.00'
L38	S52°14'19"W	462.00'
L39	S78°59'19"W	99.00'
L40	N65°00'41"W	165.00'
L41	S41°30'00"W	52.80'
L42	N15°00'00"W	330.00'
L43	N07°00'00"W	95.04'
L44	S45°00'00"E	118.80'
L46	S86°30'00"W	251.46'
L47	S86°30'00"W	386.35'
L48	S86°30'00"W	312.58'
L49	S39°29'44"W	238.92'
L50	N62°08'23"W	313.50'
L51	N33°56'24"W	363.00'
L52	N47°00'59"W	382.50'
L53	N70°54'30"W	214.50'
L54	S79°34'07"W	264.00'
L55	S24°15'30"E	47.46'
L56	S54°44'40"W	345.69'
L57	S42°30'19"W	230.21'
L58	S32°15'00"W	313.50'
L59	S61°30'14"W	183.47'
L60	S83°45'00"W	369.60'
L61	N03°00'00"W	62.70'
L62	N36°47'09"W	303.60'
L63	N27°40'22"W	346.50'
L64	N19°50'57"W	280.50'
L65	N07°37'23"E	148.50'
L66	N34°08'58"E	214.50'
L67	N36°26'29"E	429.00'
L68	N16°12'47"E	122.10'
L69	N06°35'00"W	122.10'
L70	N26°16'14"W	148.50'
L71	N43°29'50"W	75.90'
L72	N61°14'56"W	125.40'

SURVEYOR'S NOTES

1.) SUBJECT PROPERTY OWNERSHIP: DEED BOOK 126 PAGE 231, DATED JUNE 4, 2010

50% INTEREST OWNERSHIP
LUTHER R. MYERS AND REBEKAH C. MYERS, WIFE
891 CASSIDY CREEK ROAD, CARLISLE, KENTUCKY 40311

50% INTEREST OWNERSHIP
DARRELL W. MYERS AND KATHERINE D. MYERS, WIFE
895 CASSIDY CREEK ROAD, CARLISLE, KENTUCKY 40311

BY SURVEY DATED OCTOBER 3, 2006 A NEW CONSOLIDATED DESCRIPTION OF THE SUBJECT PROPERTY WAS PREPARED, CONTAINING APPROX. 497.737 ACRES.

PLACEMENT OF THE PROPERTY ON THIS EXHIBIT IS APPROXIMATE. NO FIELD WORK HAS BEEN CONDUCTED TO VERIFY SUBJECT PROPERTY LINES, OR PLACEMENT.

2.) ADJOINING PARCEL LINES WERE OBTAINED THROUGH PUBLICLY AVAILABLE ONLINE DATA SOURCES AND ARE APPROXIMATE.

NO FIELD WORK HAS BEEN CONDUCTED TO VERIFY ADJOINING PROPERTY LINES AND IS SHOWN FOR INFORMATION PURPOSES ONLY.

3.) THIS DRAWING IS NOT CONSIDERED A BOUNDARY SURVEY BY SAM, LLC AND IS FOR PRELIMINARY INFORMATION PURPOSES ONLY.

Preliminary
07/30/2026 2:17:59 PM

N

0 400' 800'
GRAPHIC SCALE

SHEET 1 OF 1

ALTA/NSPS LAND TITLE SURVEY
MYERS PROPERTY
COUNTY OF NICHOLAS, COMMONWEALTH OF KENTUCKY
BOUNDARY STUDY

HEELSTONE RENEWABLE ENERGY
SOUTH FORK SOLAR PROJECT
NICHOLAS COUNTY, KENTUCKY

REVISION NO:	DATE:

PROJECT: Heelstone Renewable Energy
JOB NUMBER: 1026107677
DATE: 7/30/2026
SCALE: 1" = 400'
SURVEYOR: RANDY E. LONG, PLS 3494
TECHNICIAN: B.Hein, M. Stewart
DRAWING:
TRACT ID:
PARTY CHIEF:
FIELDBOOKS:

Cincinnati / NKY Office
71 Cavalier Boulevard
Suite 213
Florence, KY 41042
Office: 859.91.5005
Email: info@sam.biz

SAM™

PATH:\\SAMINC\COL\PROJECTS\1026107677\100\SURVEY\02BASE\107677 HEELSTONE SOUTH FORK SOLAR – PROPERTY EXHIBIT.DWG